RevNo	Revision note	Date	Signature	Checked

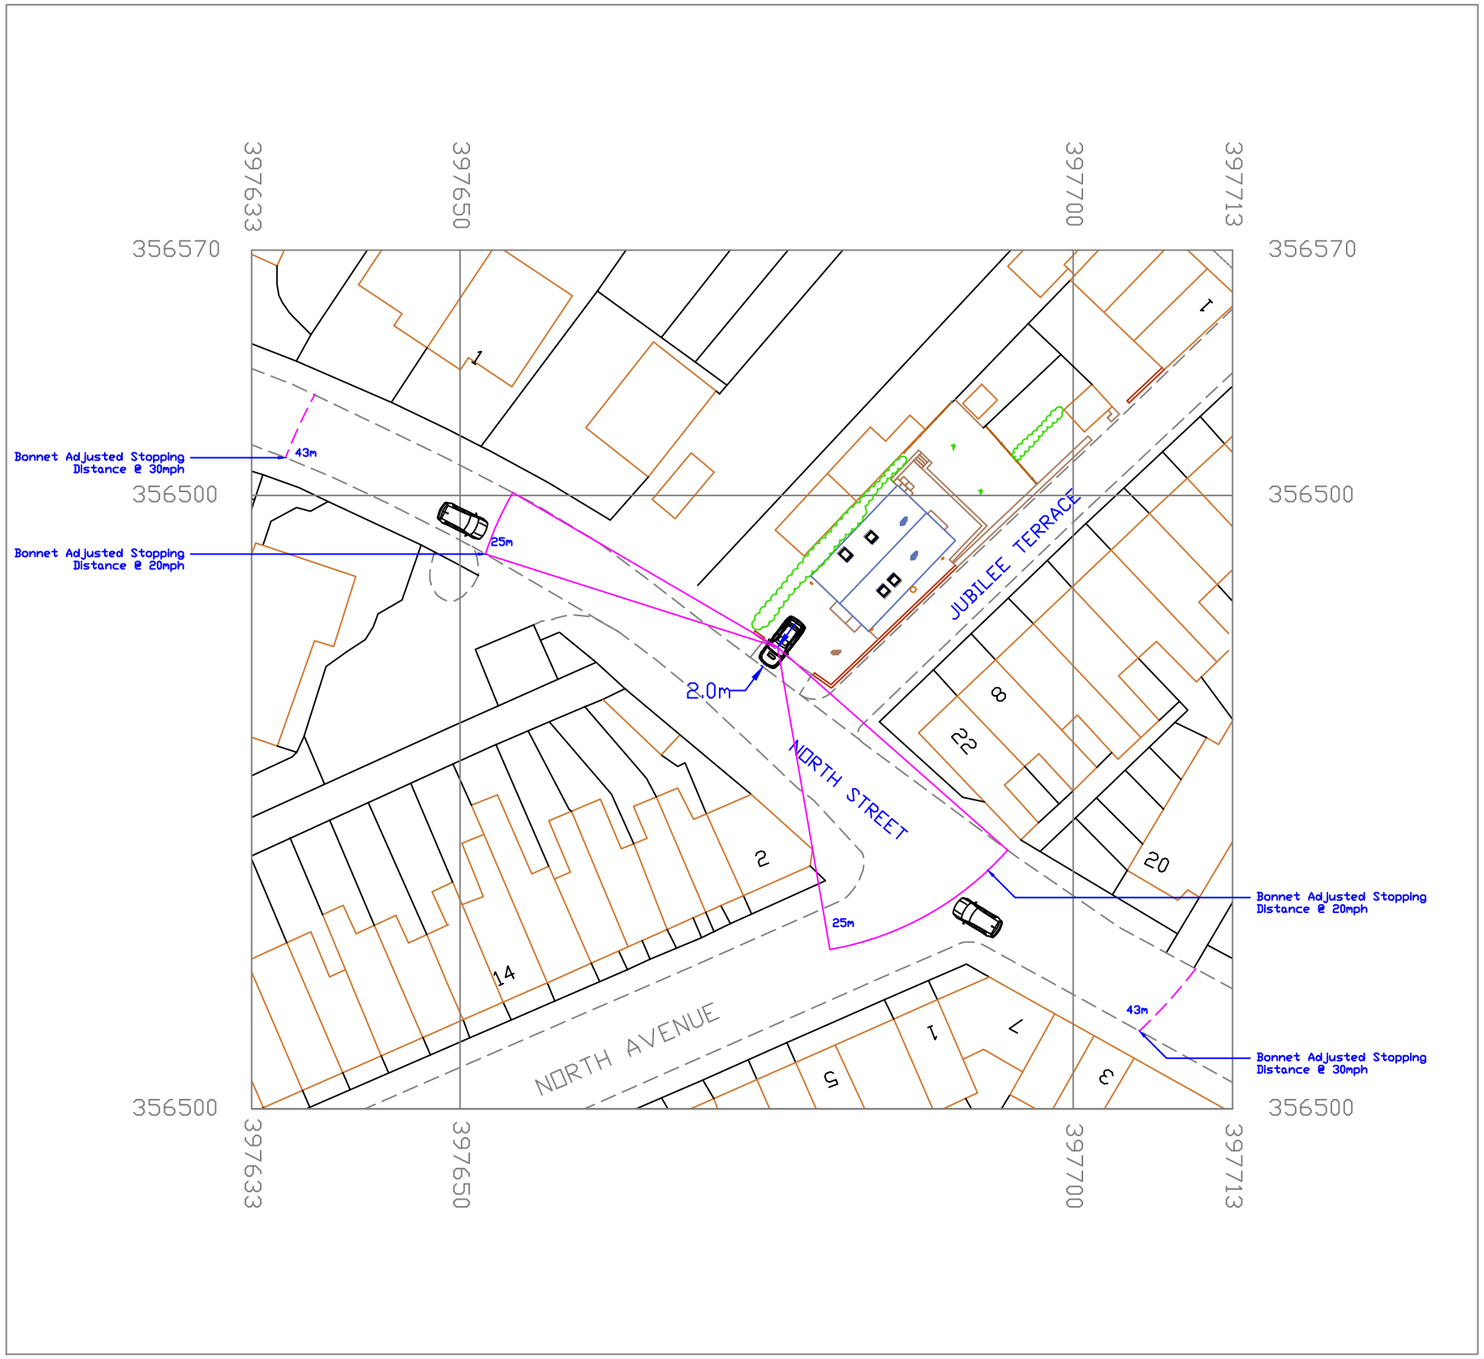

Ordnance Survey®
Ukmapcentre.com

10 0 10 20 30 40 50
metres

Serial number: 165075

© Crown copyright and database right 2019
Ordnance Survey licence 100048957
Reproduction in whole or in part is prohibited
without the prior permission of Ordnance Survey

Sight-lines

Access Details:
1). Width of opening = 5m,
2). 2.0m 'kerb' radius.
3). Surfacing: Permeable block paving
4). 2 cars for 3 bed dwelling
5). Boundary wall < 0.9m high

Reduced X distance = 2.0m
Reduced Y distance = 25m @ 20mph - from MfS table 7.1*

* Speed limit on North Street (D1291) = 30mph. Although a Y distance of 43m for traffic at 30mph is achievable, vehicle speeds are reduced by road geometry and parked cars and a reduced Y distance of 25m for a speed of 20mph is considered satisfactory.

Itemref	Quantity	Title/Name, designation, material, dimension etc			Article No./Reference	
Designed by A W Newby		Checked by H Grindon	Approved by - date H Grindon 13/12/2019	File name Access.dwg	Date 17/12/2019	Scale 1:500
PME Planning Services		Access Plan				
		7			Edition Rev 0	Sheet 1/1