
RevNo	Revision note	Date	Signature	Checked

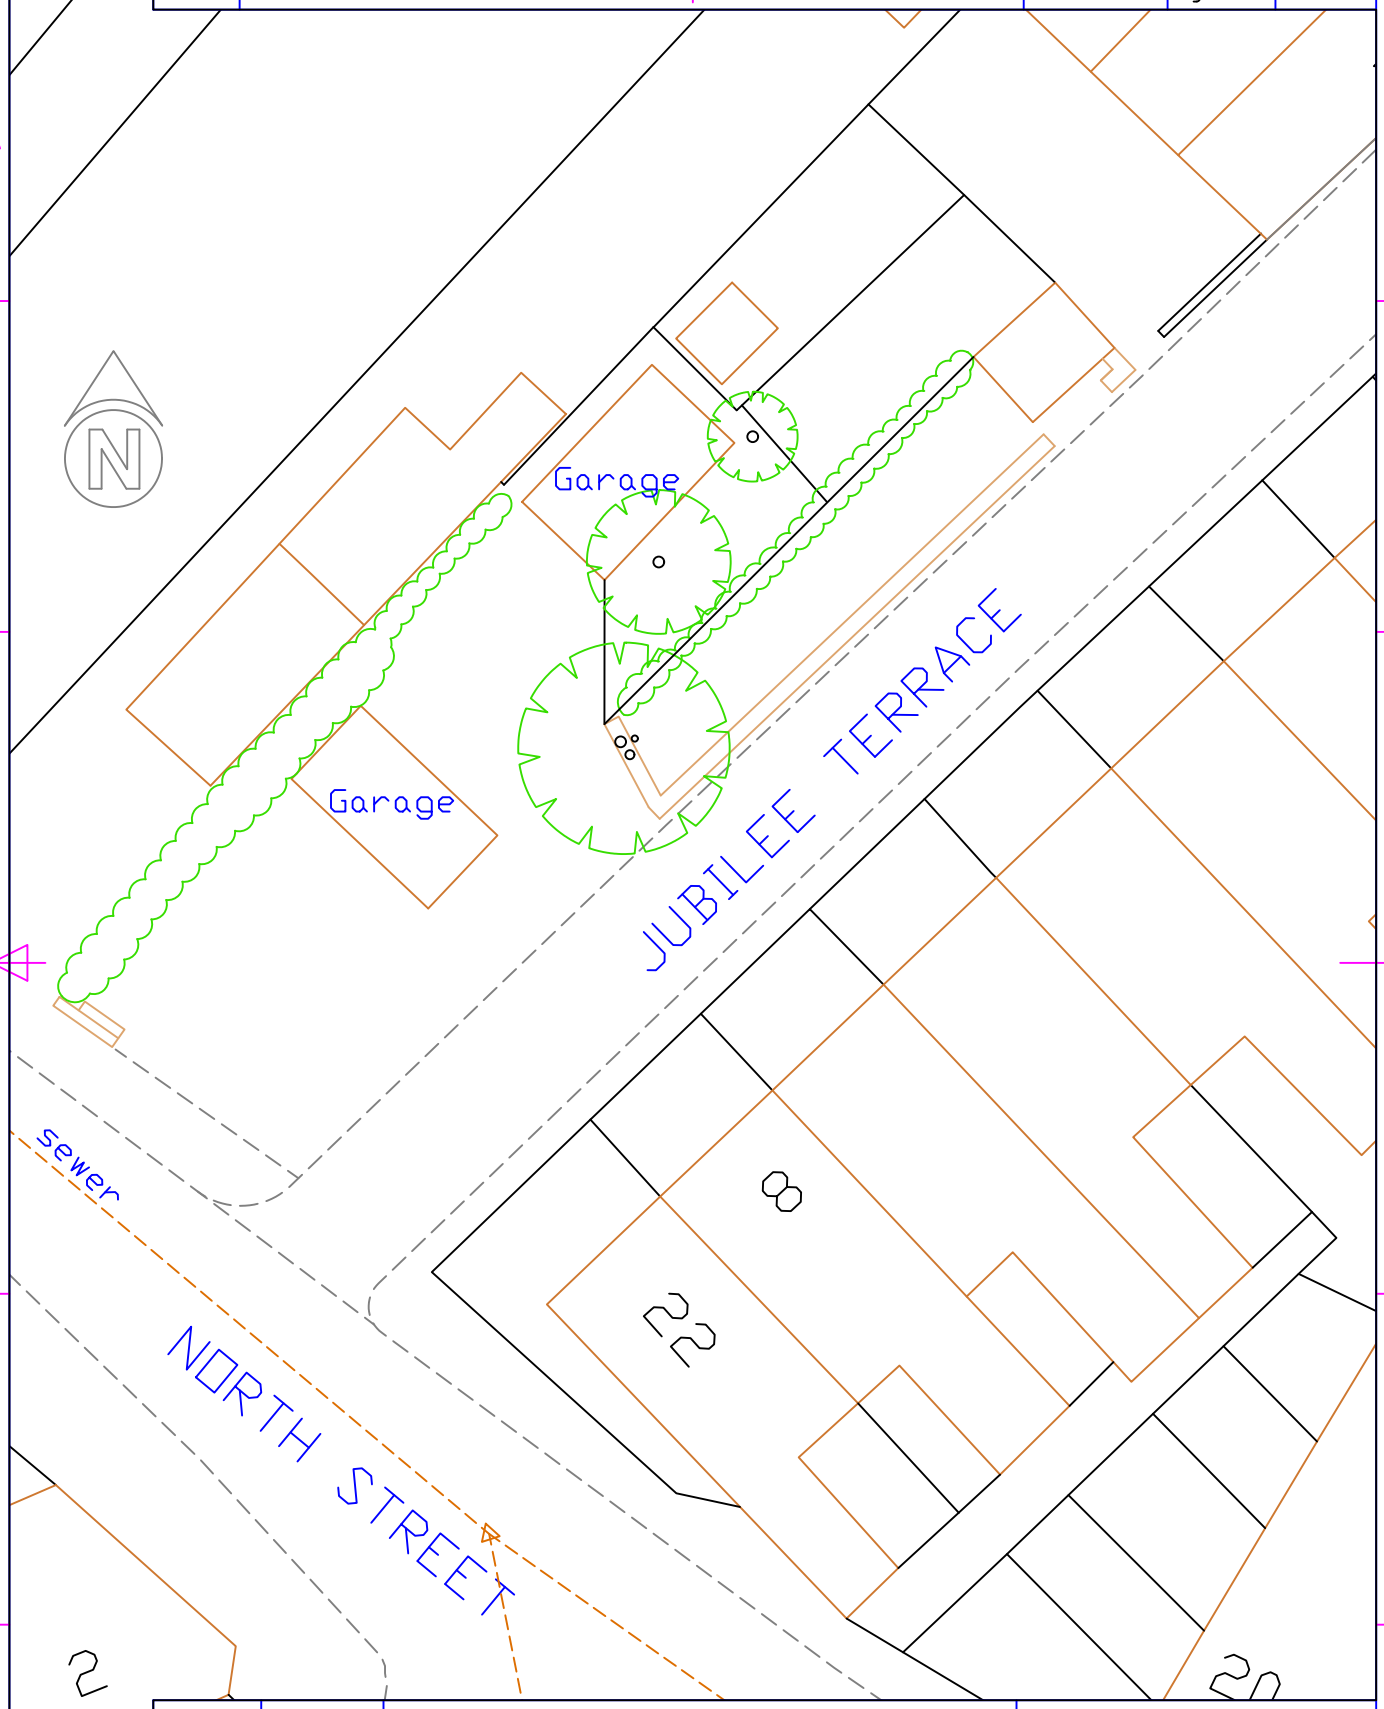

Itemref	Quantity	Title/Name, designation, material, dimension etc	Article No./Reference

Designed by	Checked by	Approved by - date	File name	Date	Scale
A W Newby	H Grindon	H Grindon 13/12/2019	Ex Block.dwg	13/12/2019	1:200

PME Planning Services

Existing Block Plan

2	Edition Rev 0	Sheet 1/1