
RevNo	Revision note	Date	Signature	Checked

Soft Landscaping Details

Substitute planting, T1, T2:
1 x Japanese Maple, Acer palmatum dissectum
1 x Dwarf Cherry, eg Prunus korilla

Planted 1st planting season after completion.

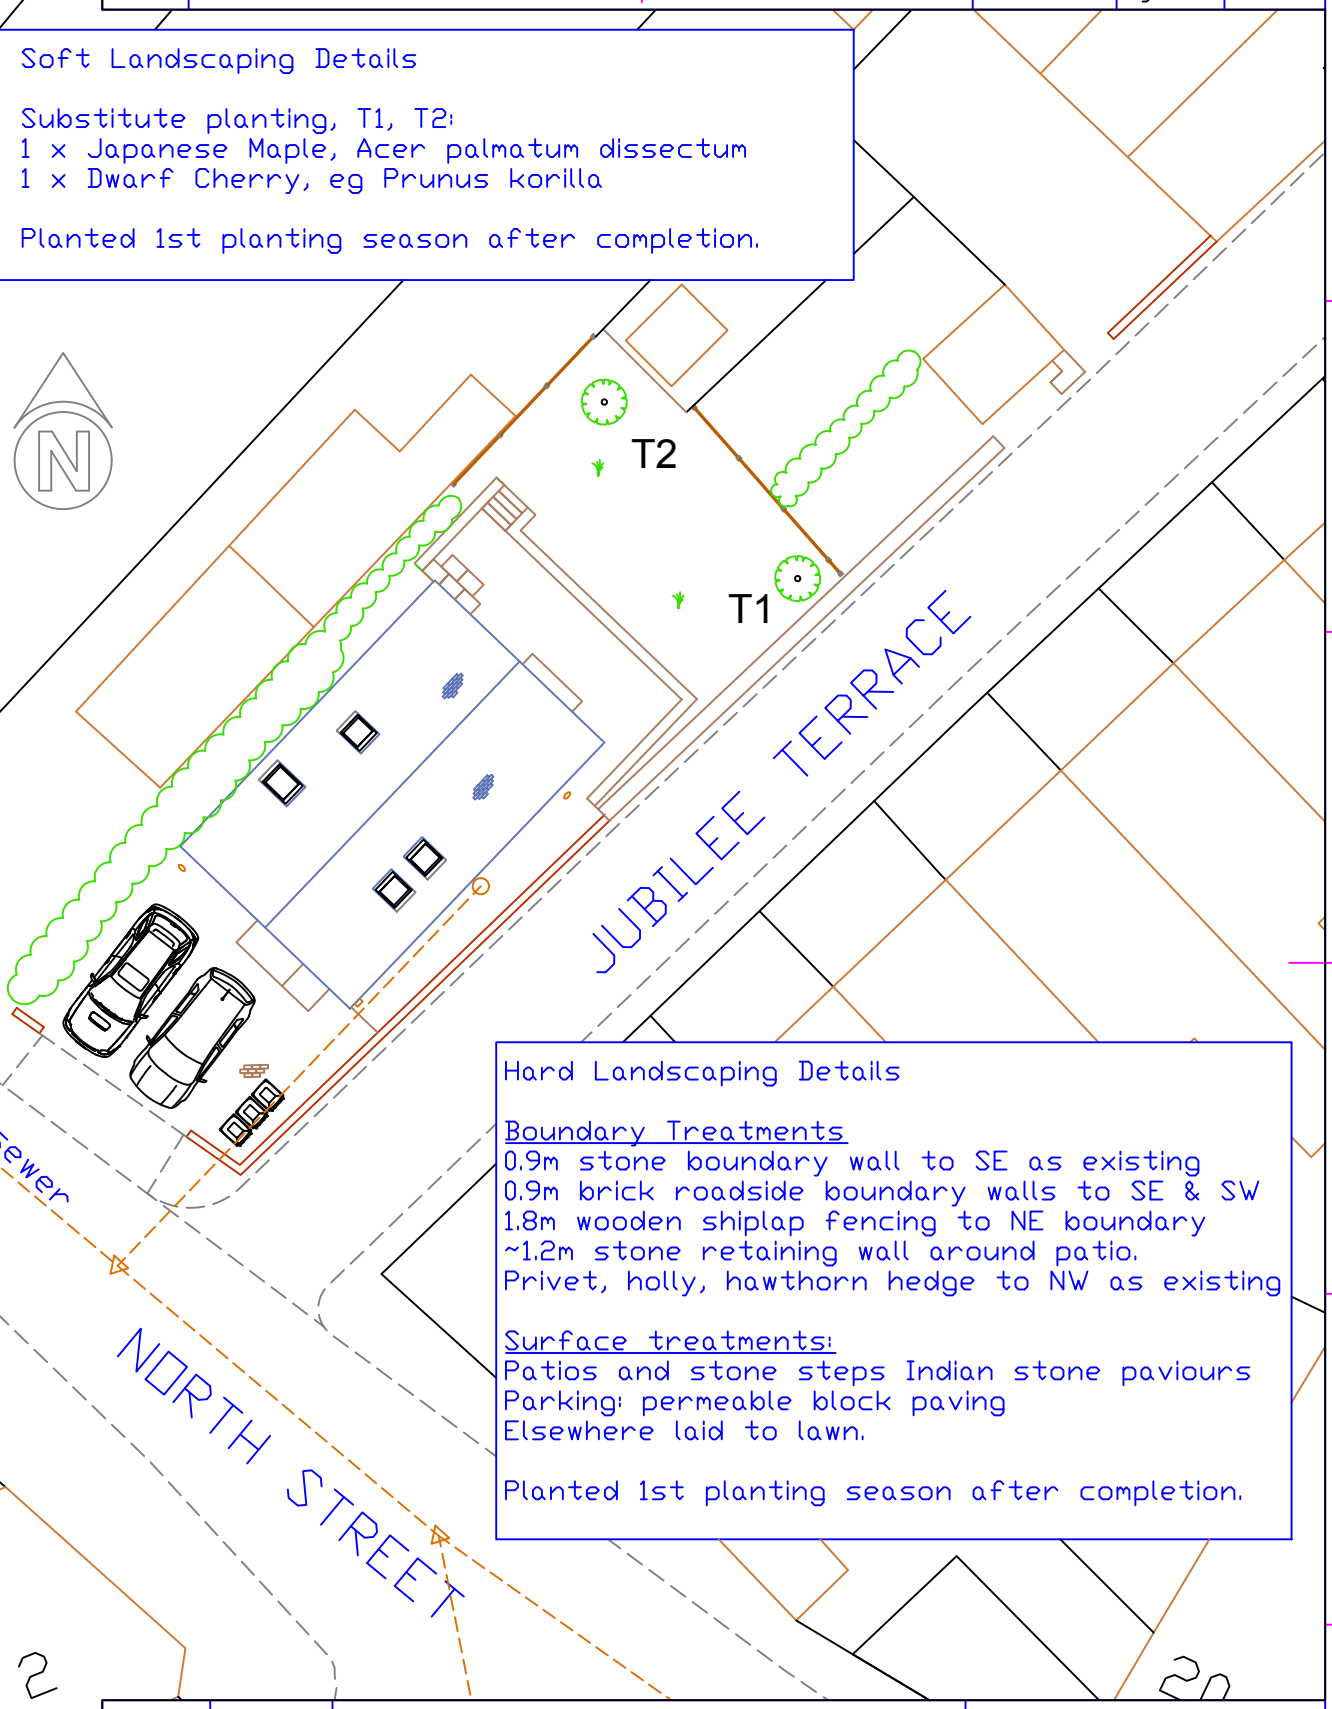

Hard Landscaping Details

Boundary Treatments
0.9m stone boundary wall to SE as existing
0.9m brick roadside boundary walls to SE & SW
1.8m wooden shiplap fencing to NE boundary
~1.2m stone retaining wall around patio.
Privet, holly, hawthorn hedge to NW as existing

Surface treatments:
Patios and stone steps Indian stone paviours
Parking: permeable block paving
Elsewhere laid to lawn.

Planted 1st planting season after completion.

Itemref	Quantity	Title/Name, designation, material, dimension etc	Article No./Reference

Designed by	Checked by	Approved by - date	File name	Date	Scale
A W Newby	H Grindon	H Grindon 13/12/2019	Pr Block.dwg	13/12/2019	1:200

PME Planning Services

Proposed Block Plan

3	Edition Rev 0	Sheet 1/1