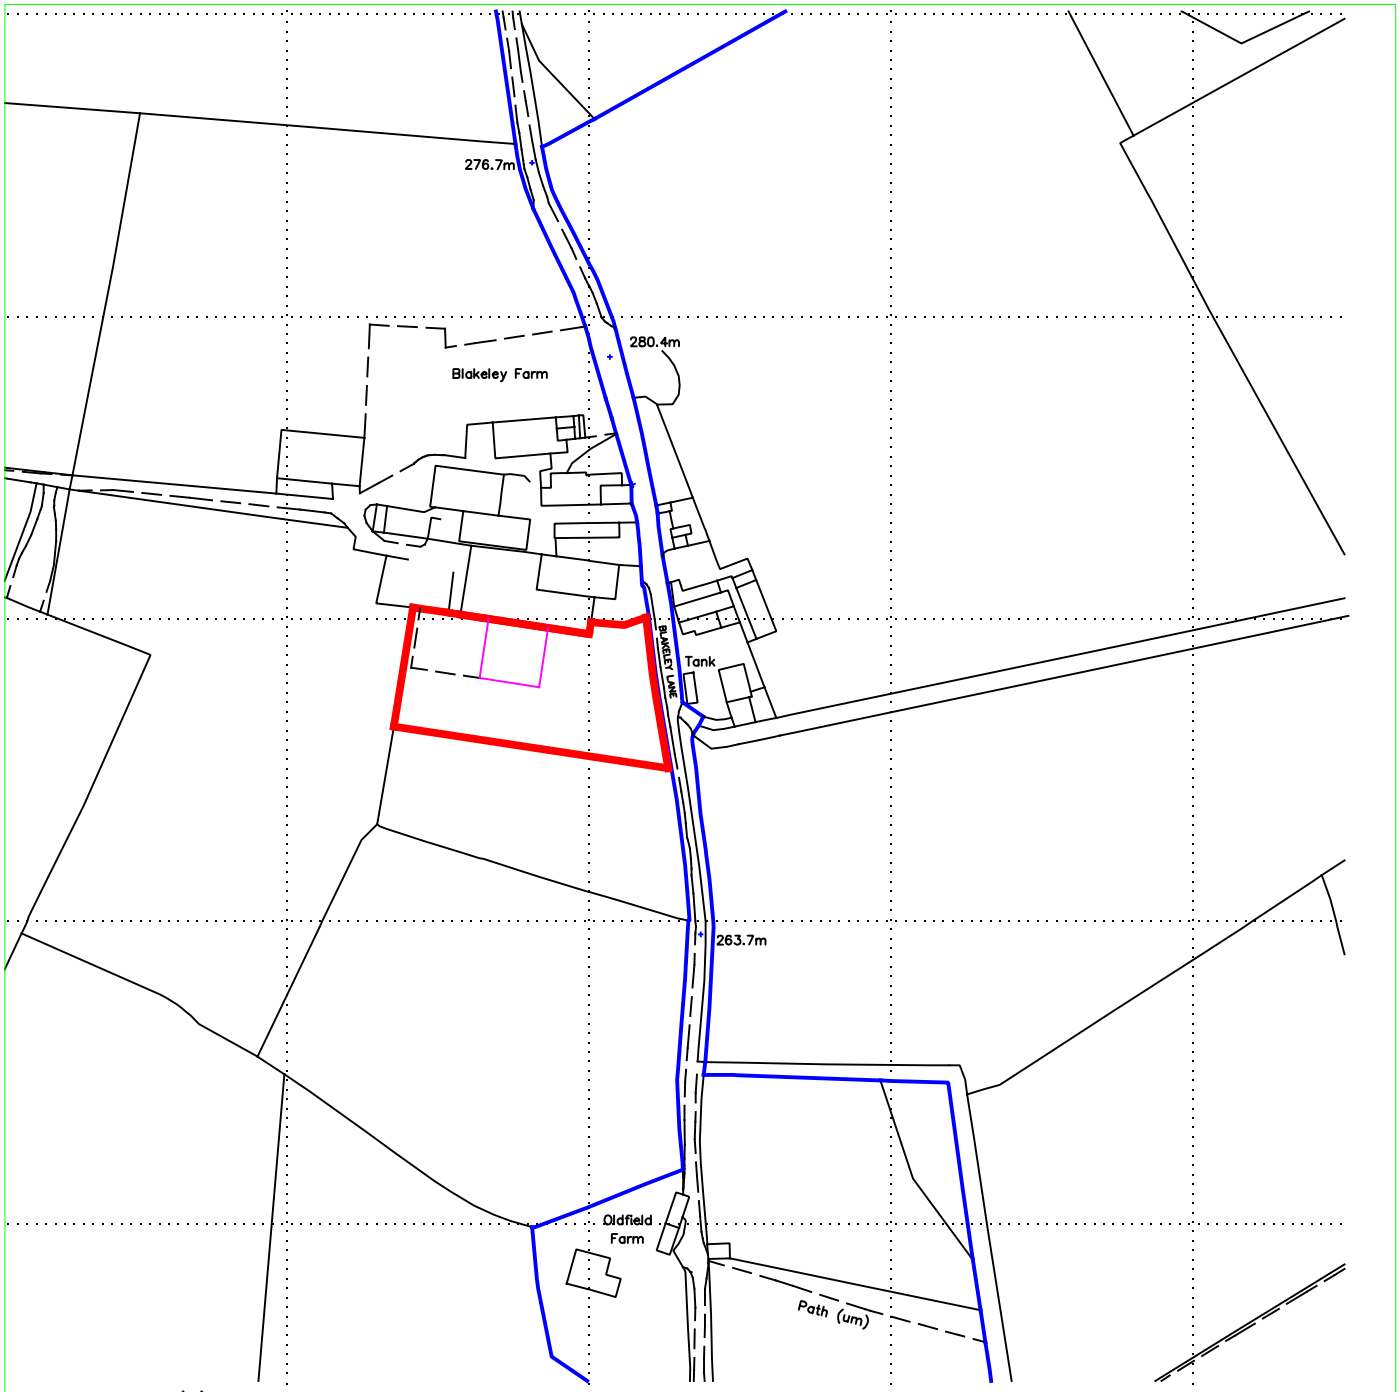

nance Survey (c) Crown Copyright 2019. All rights reserved. Licence number 100022432



Reproduced from Ordnance Survey digital map data, 1:2500 scale, by permission of Ordnance Survey on behalf of The Controller of Her Majesty's Stationery Office.
© Crown copyright. All rights reserved. Licence Number: 100005813

Applicant:	DR & BA Cotton Blakeley Farm, Blakeley Lane Whiston, Stoke-on-Trent ST10 2HB
Proposal:	Erection of Livestock Building (Phase I)
Scales: 1:2500 @ A4	Detail: Location plan
Date: 12th March 2020	