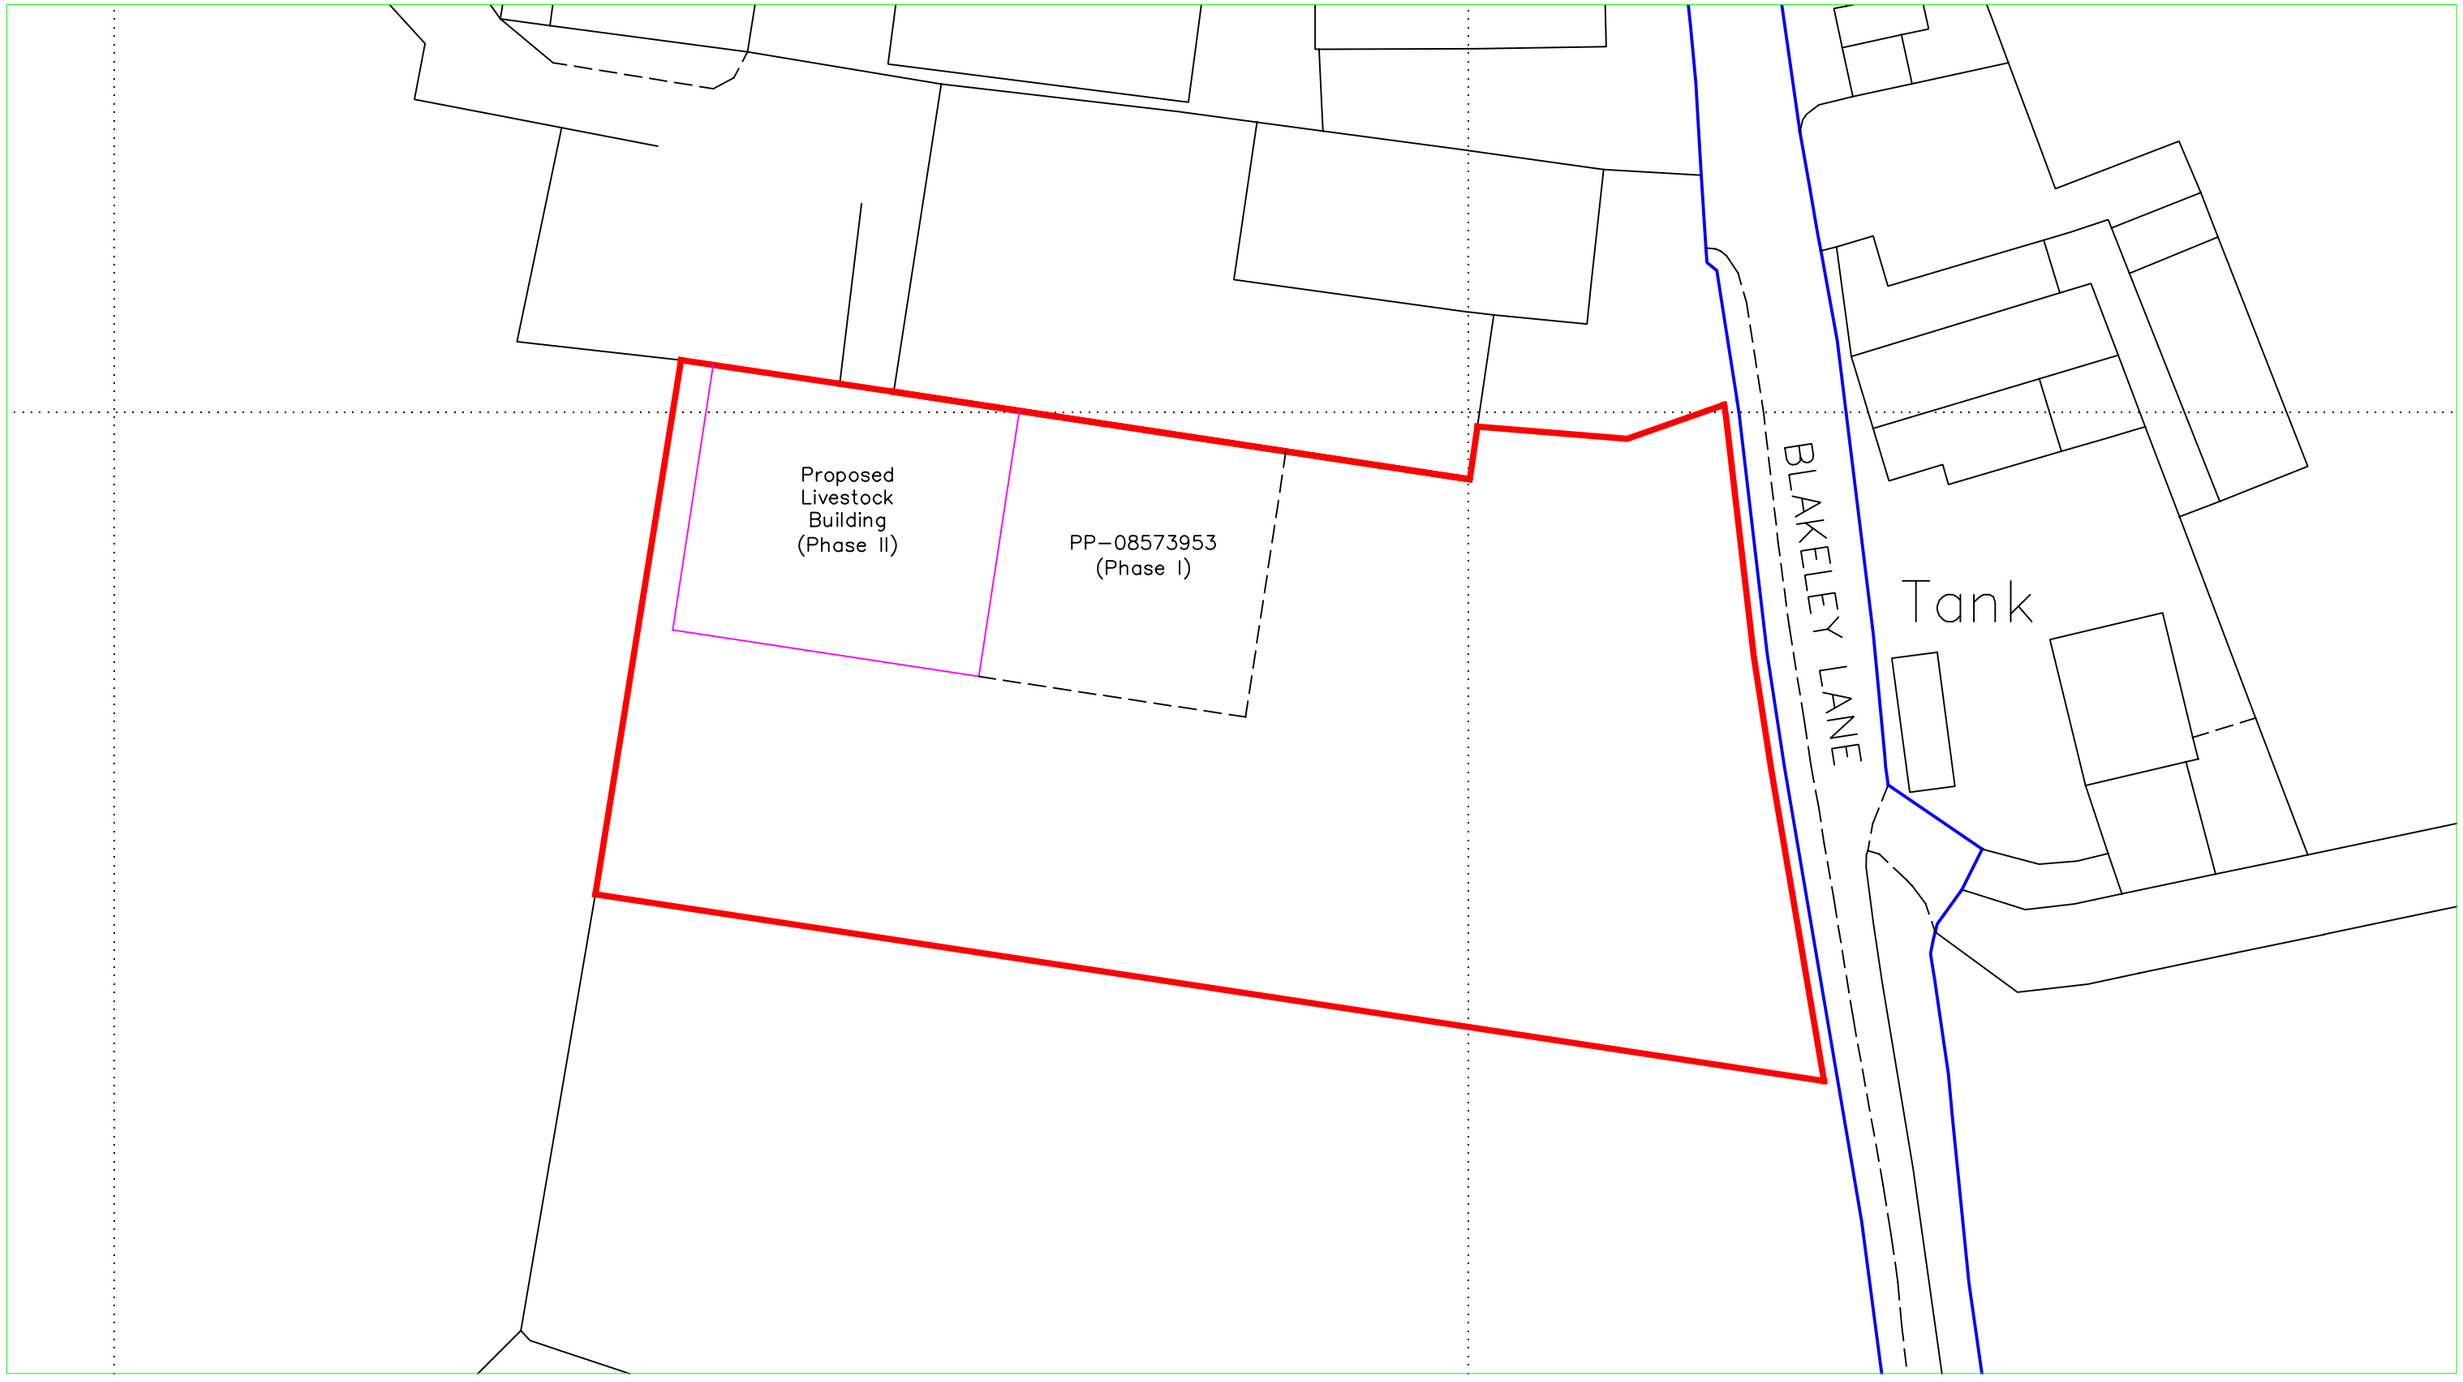

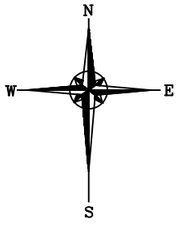

Reproduced from Ordnance Survey digital map data, 1:2500 scale, by permission of Ordnance Survey on behalf of The Controller of Her Majesty's Stationery Office.
© Crown copyright. All rights reserved. Licence Number: 100005813

Applicant:	DR & BA Cotton Blakeley Farm, Blakeley Lane Whiston, Stoke-on-Trent ST10 2HB
Proposal:	Erection of Livestock Building (Phase II)
Scales: 1:500 @ A3	Detail: Block plan
Date: 12th March 2020	