


South Elevation

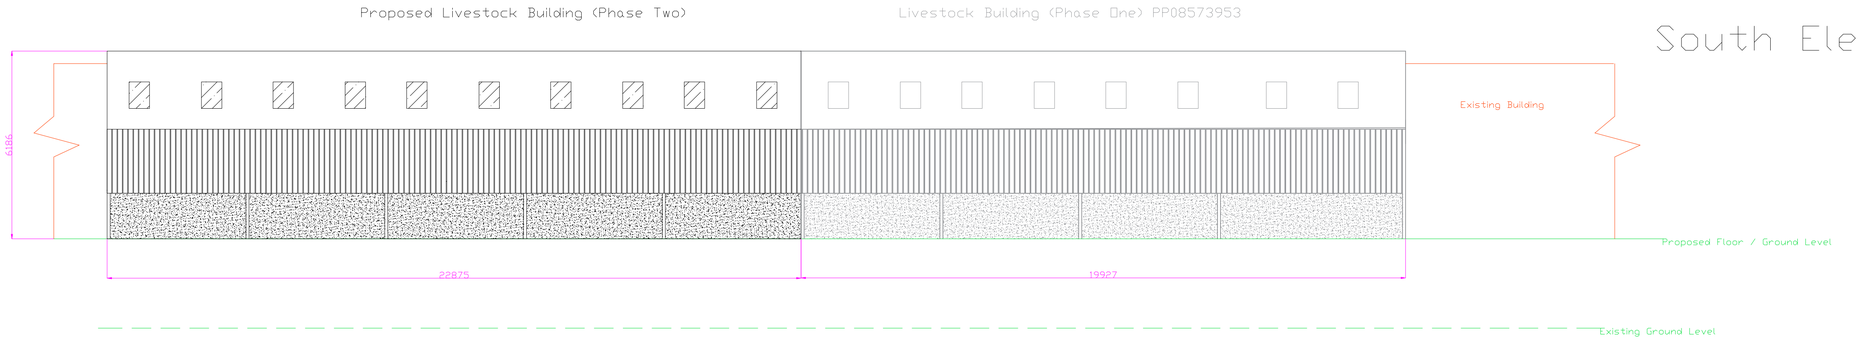


North Elevation

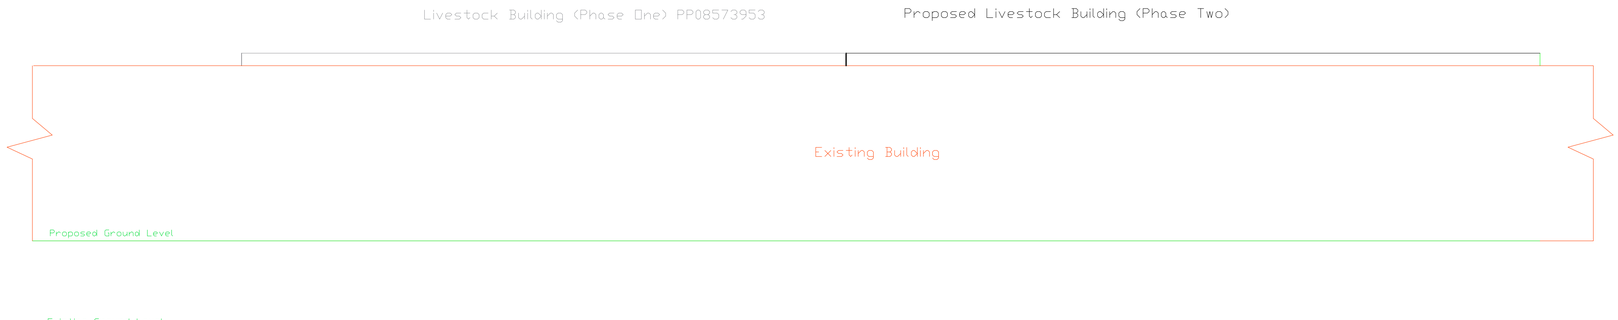

East Elevation

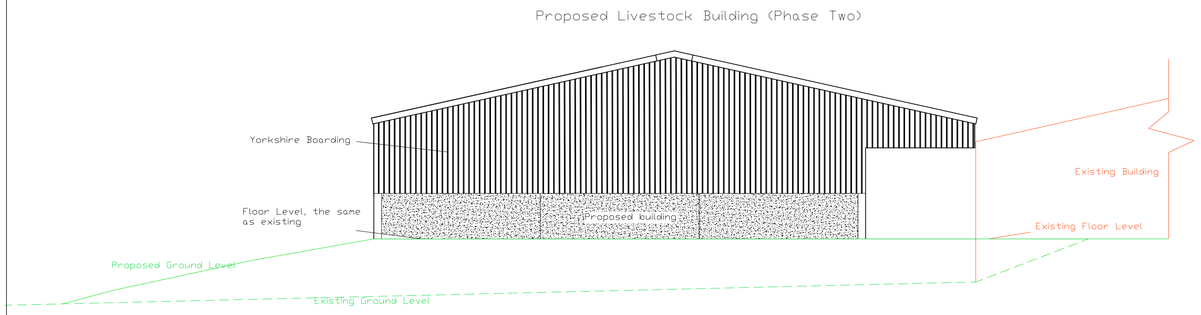

West Elevation

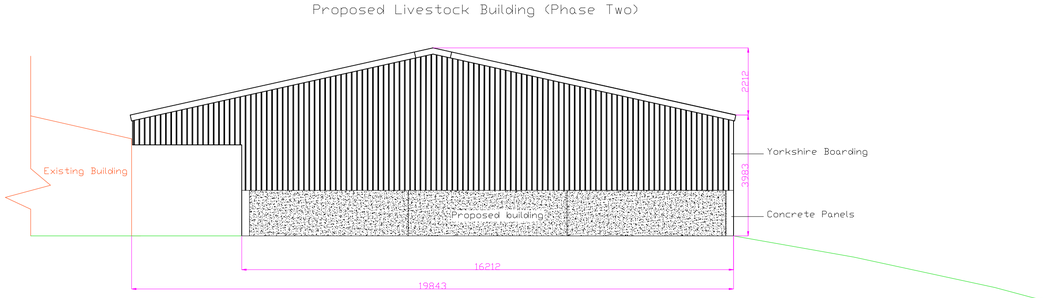

-Roof sheeting to be Natural Grey coloured fibre cement sheeting
-Vertical cladding to be treated yorkshire boarding and concrete panels
-Below cladding to be pre-stressed concrete panel
-All dimensions are stated in mm

Ian Harvey Fabrications Ltd			All Measurements In mm.	
DR & BA Cotton, Blakeley Farm, Blakeley Lane, Whiston	Version 1	Scale: A1 1:100	Date: 10.03.20	WEH