

Floor Plan

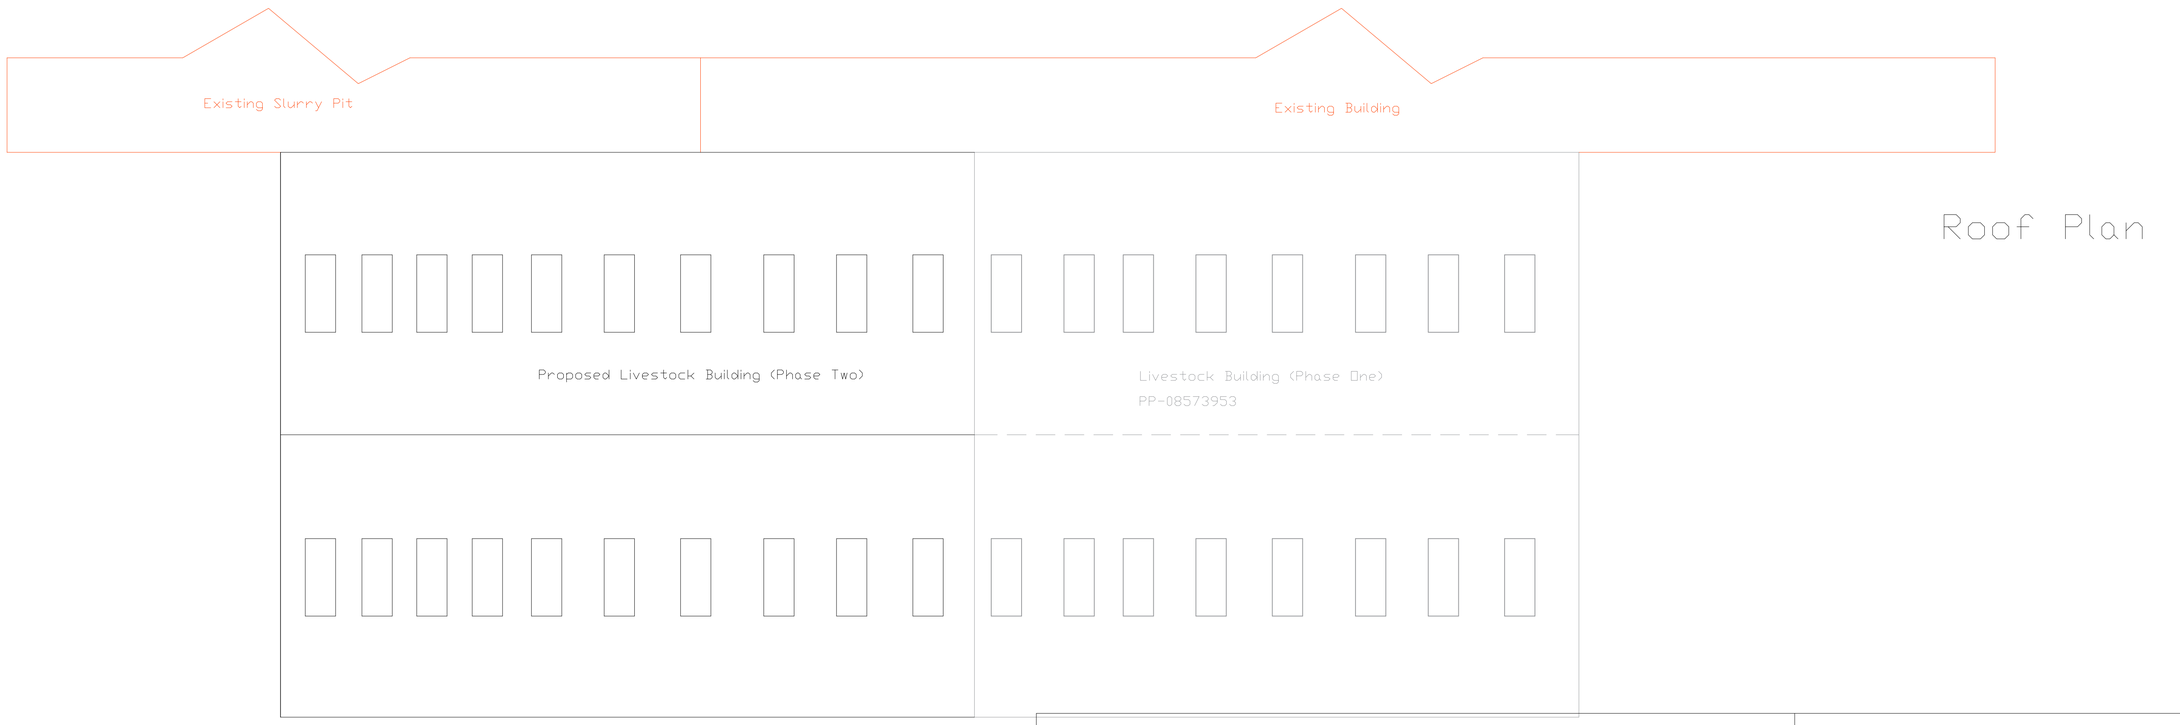

Roof Plan

Ian Harvey Fabrications Ltd

All Measurements In mm.

DR & BA Cotton, Blakeley Farm, Blakeley Lane, Whiston

Version 1

Scale: A1 1:100

Date: 10.03.20

WEH