Lask Edge Farm
Site Plan - Proposed Larger Home Rear Extension
Centre Coordinates: 391442,357523

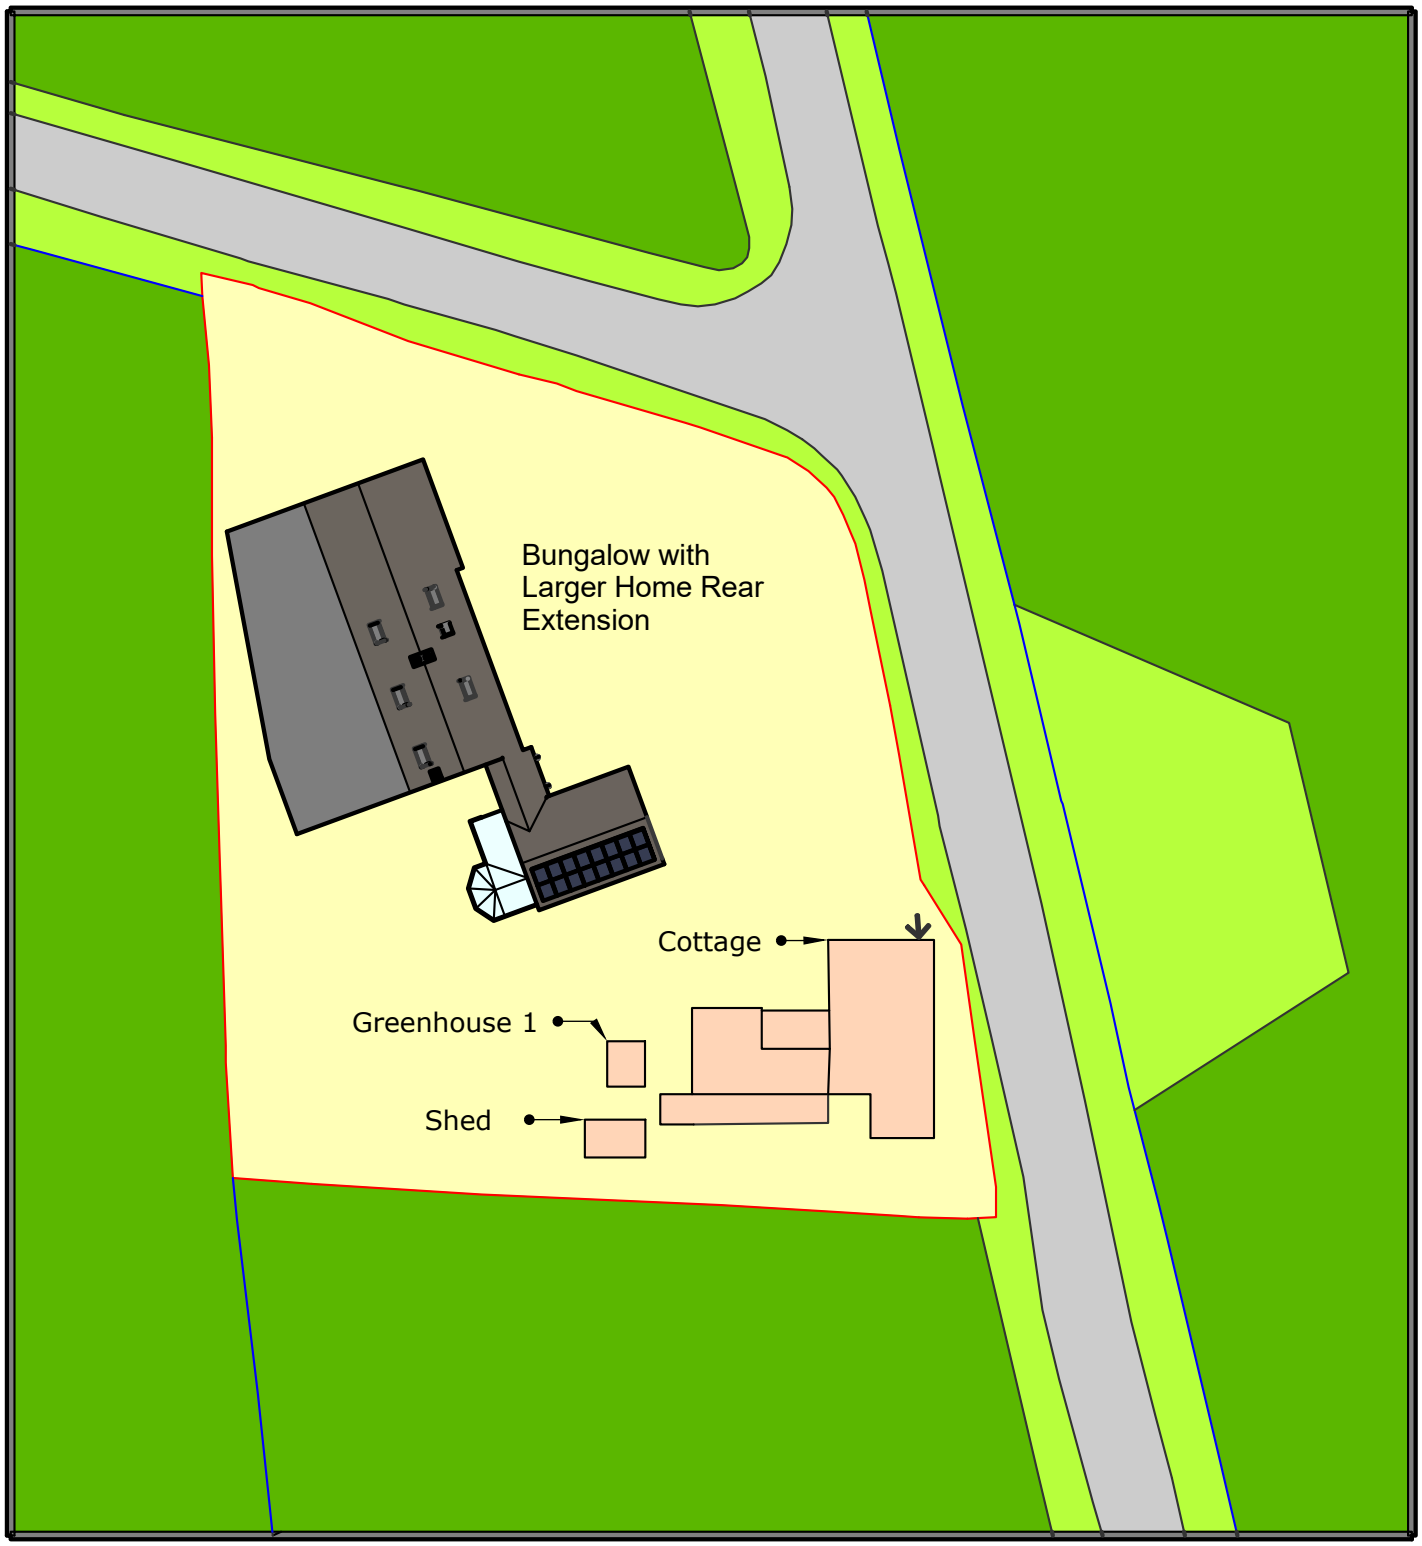

© Crown copyright 2020 Ordnance Survey 100053143

Scale 1:500

N