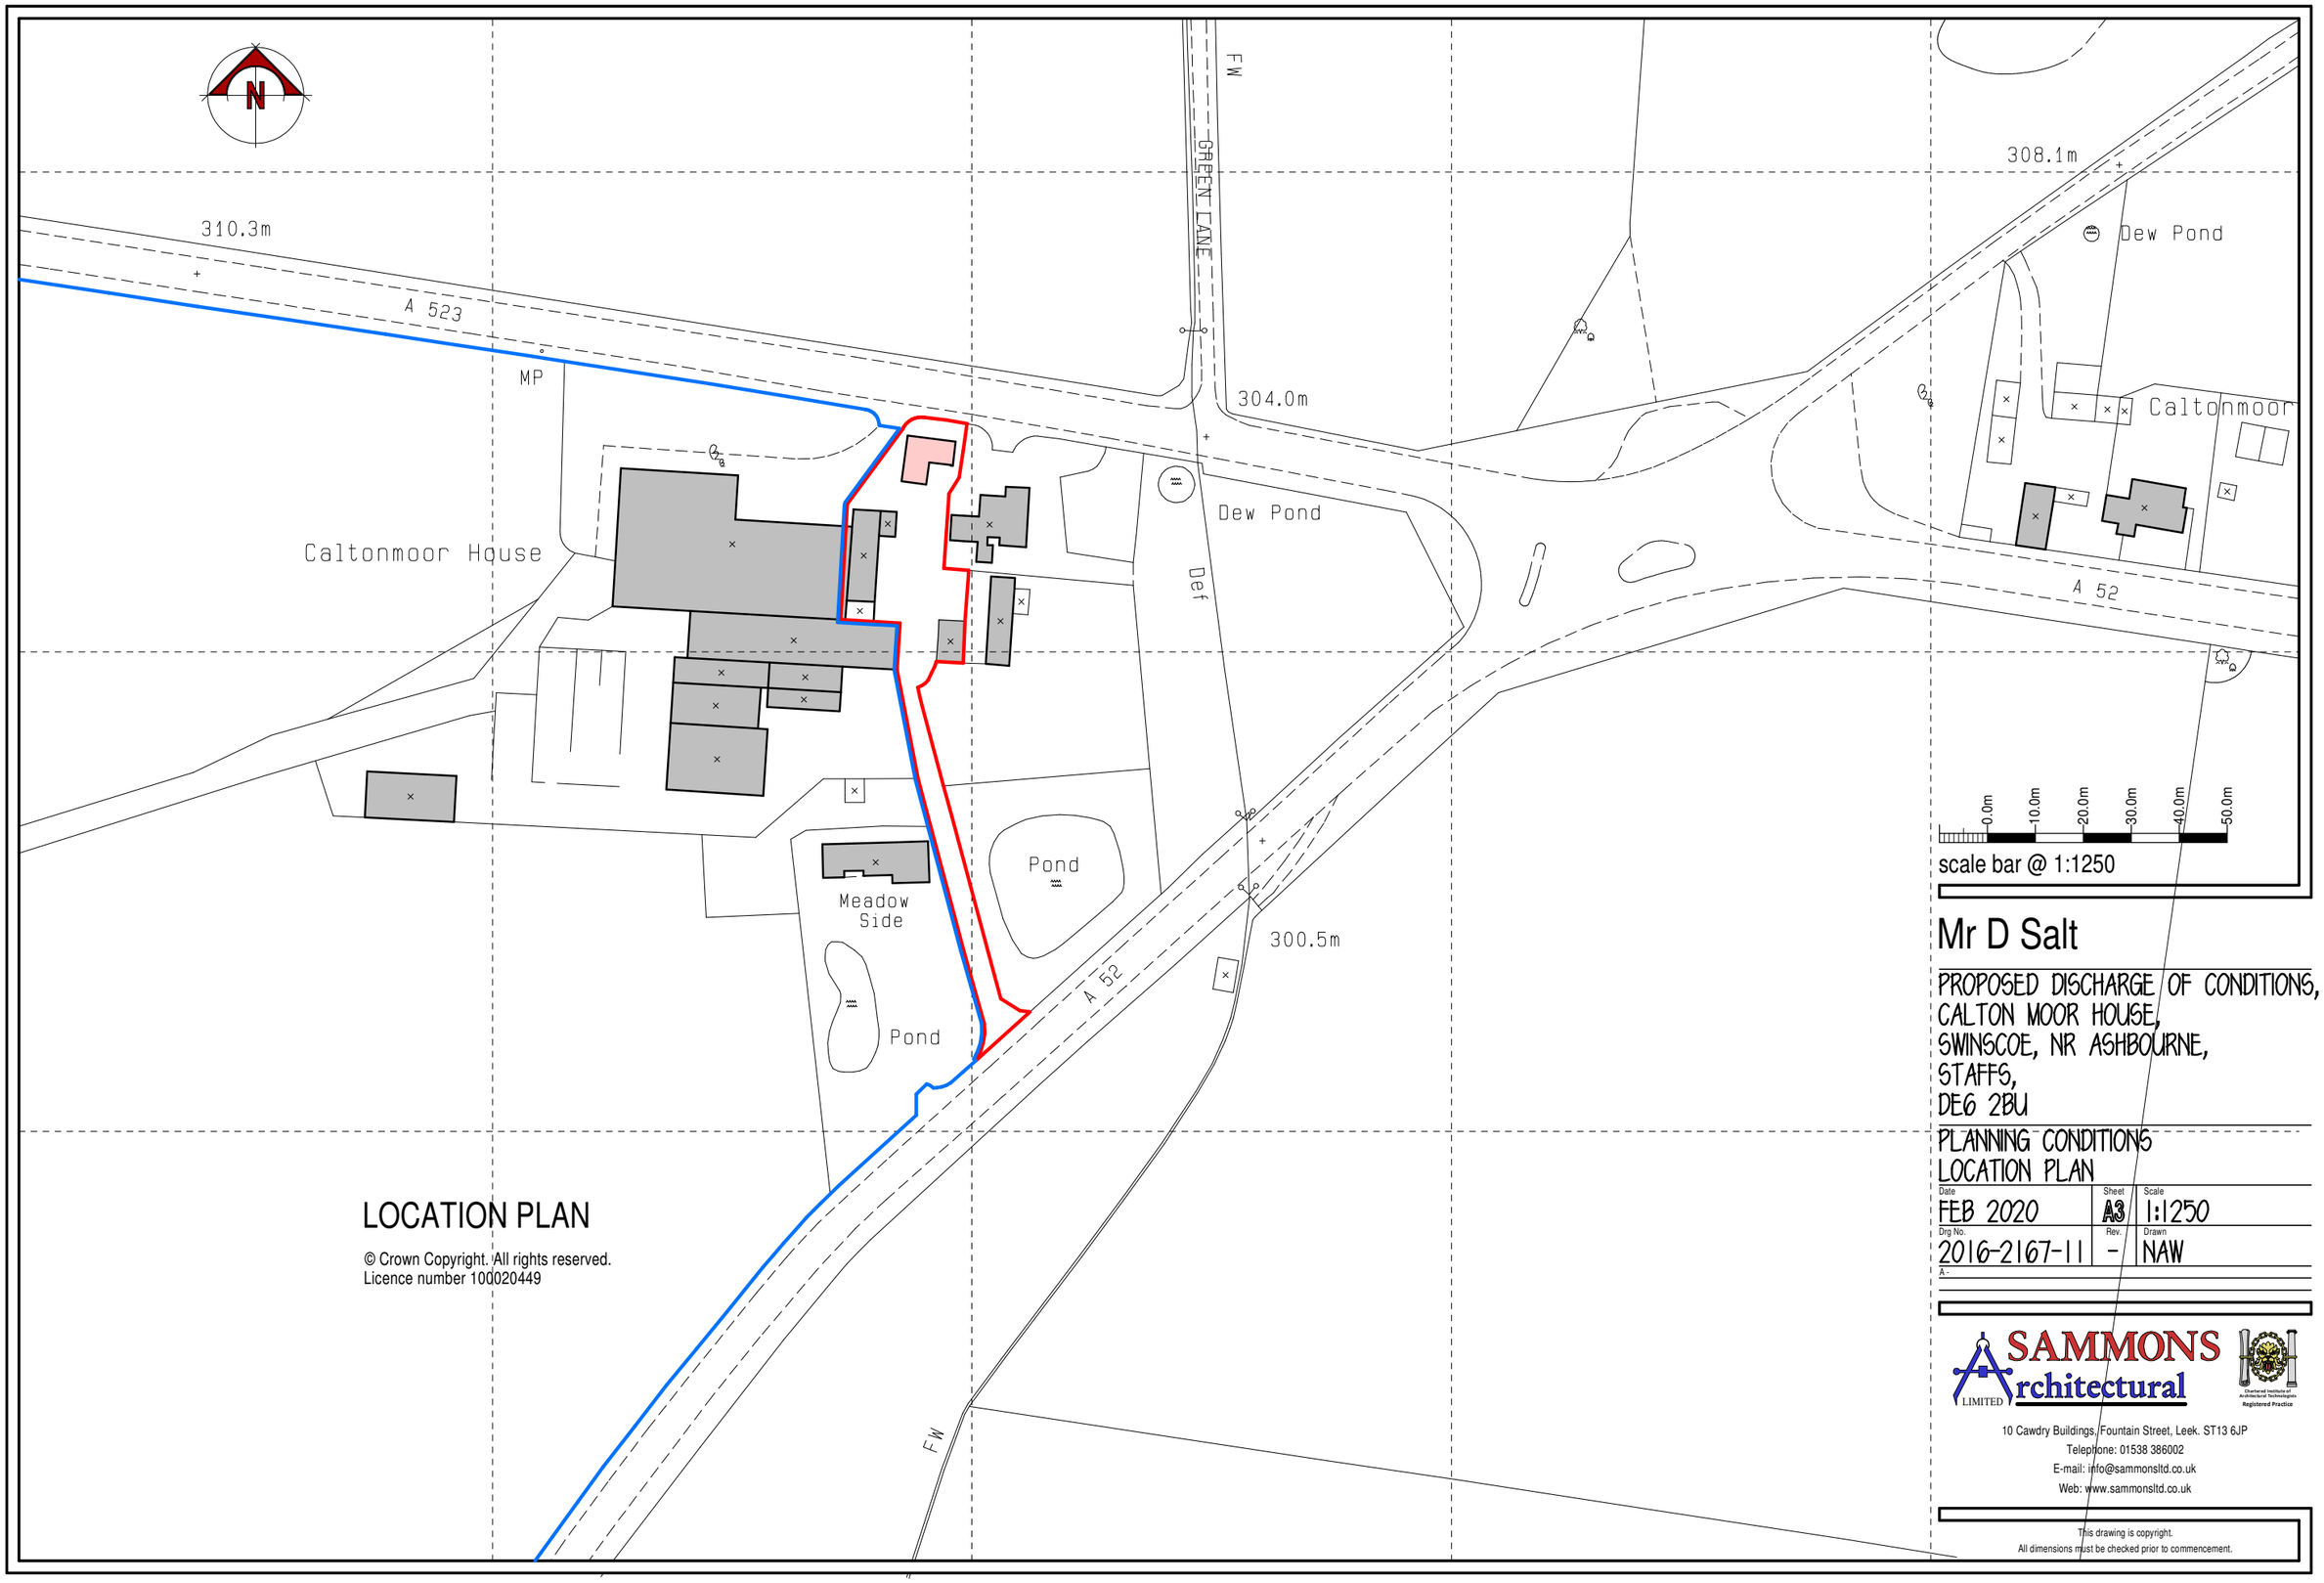

LOCATION PLAN

© Crown Copyright. All rights reserved.
Licence number 100020449

Mr D Salt

PROPOSED DISCHARGE OF CONDITIONS,
CALTON MOOR HOUSE,
SWINSCOE, NR ASHBOURNE,
STAFFS,
DE6 2BU

PLANNING CONDITIONS
LOCATION PLAN

Date	Sheet	Scale
FEB 2020	A3	1:1250
Drg No.	Rev.	Drawn
2016-2167-11	-	NAW

A -

SAMMONS Architectural LIMITED
Chartered Institute of Architectural Technologists Registered Practice
10 Cawdry Buildings, Fountain Street, Leek. ST13 6JP
Telephone: 01538 386002
E-mail: info@sammonsltd.co.uk
Web: www.sammonsltd.co.uk

This drawing is copyright.
All dimensions must be checked prior to commencement.