Reproduced from the OS Vector Ordnance Survey map with the permission of Ordnance Survey on behalf of The Controller of Her Majesty's Stationary Office, c Crown Copyright Licence: 100053847 - bpArchitecture, 93 High Street, Biddulph, Staffs ST8 6AB

Copyright: of this drawing is vested in the Architect and it must not be copied or reproduced without consent. **Approval**: *This drawing is issued for Planning purposes only. Please note that paper prints of this drawing may not be an accurate reproduction of the given scale. Key dimensions are noted for reference.* Dimensions are in millimetres unless otherwise stated. Figured **dimensions only** are to be taken from this drawing. A scale bar will be shown on all drawings for scaling.
All contractors are to be responsible for taking and checking all dimensions relative to their work. Unless marked as such drawing should not be used for Construction purposes. Detailed setting out drawings will need to be supplied for Tender and Construction purposes. bpArchitecture are to be advised of any variation between drawings and site conditions. This drawings is to be read in conjunction with all other consultant's drawings, specifications and schedules.....IF IN DOUBT ASK

Rev.	Drawn	Comments	Date

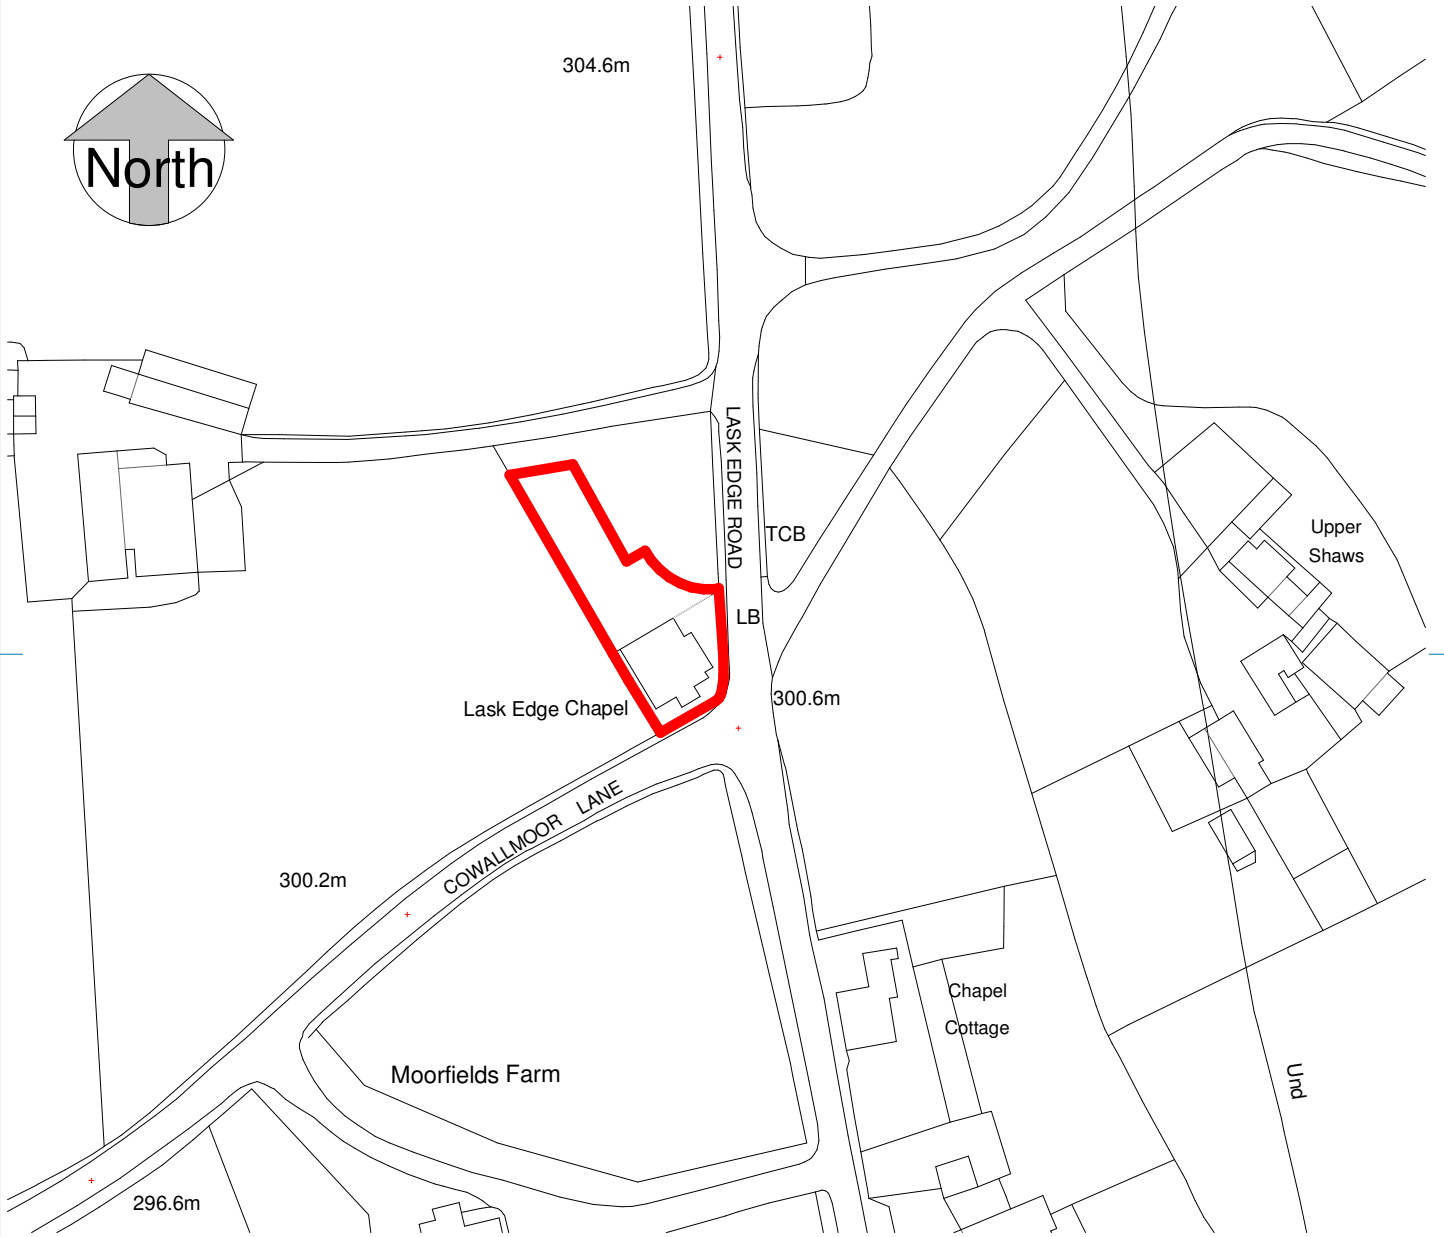

Site Location Plan

1 : 1250

Approval: This drawing has been prepared soley for the purposes of obtaining either Planning Consent or Building Regulation Approval. Do not use this drawing for Construction purposes unless marked 'For Construction'; it may be necessary to augment/amend the drawing for this purpose.

Client **Down to Earth Ltd**

Project **Former Lask Edge Methodist Chapel**

Title **Site Location Plan**

Project No **20-019**

Drawing No. **_AS(0)01**

Rev

Status **RIBA Stage 3: Planning**

Date **March 2020**

Scale @A4 **1 : 1250**

Drawn **SS**

Checked **BSP**

bp Architecture
☎: 01782 515 555
✉: Enquiries@bpArchitecture.co.uk
🖱: www.bparchitecture.co.uk
93 High Street Biddulph Staffs ST8 6AB
Architects - Interior Designers - Landscape Architects

File printed: **17/03/2020 13:58:22**

Scale when printed full size: