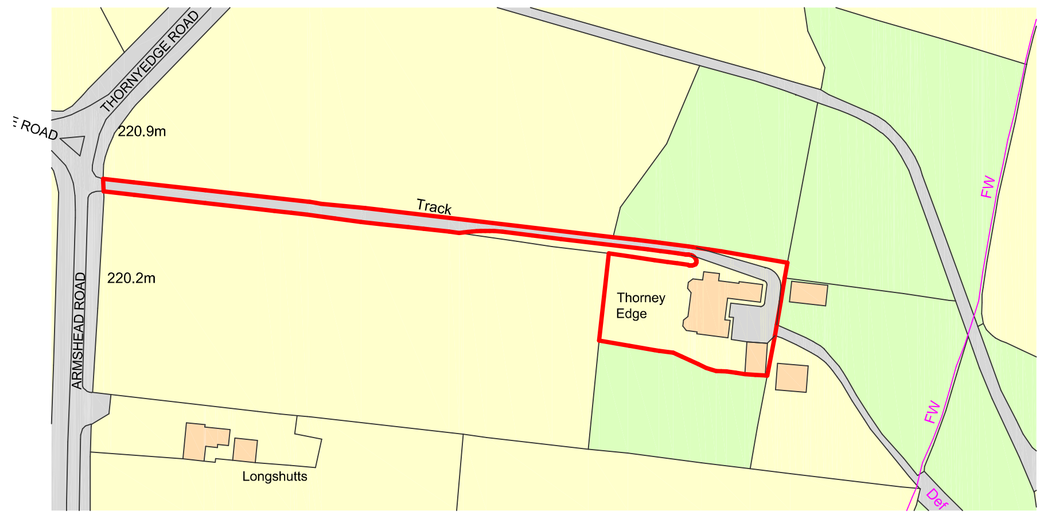


Ordnance Survey, (c) Crown Copyright 2017. All rights reserved. Licence number 100022432


Metres
10 20 30 40 50 60 70 80 90 100
SCALE 1:1250

Site Location Plan 1:1250

Schedule


Existing
Ground floor area (228.98 m²)

Proposed
Ground floor area (205.89 m²)
First floor area (205.89 m²)

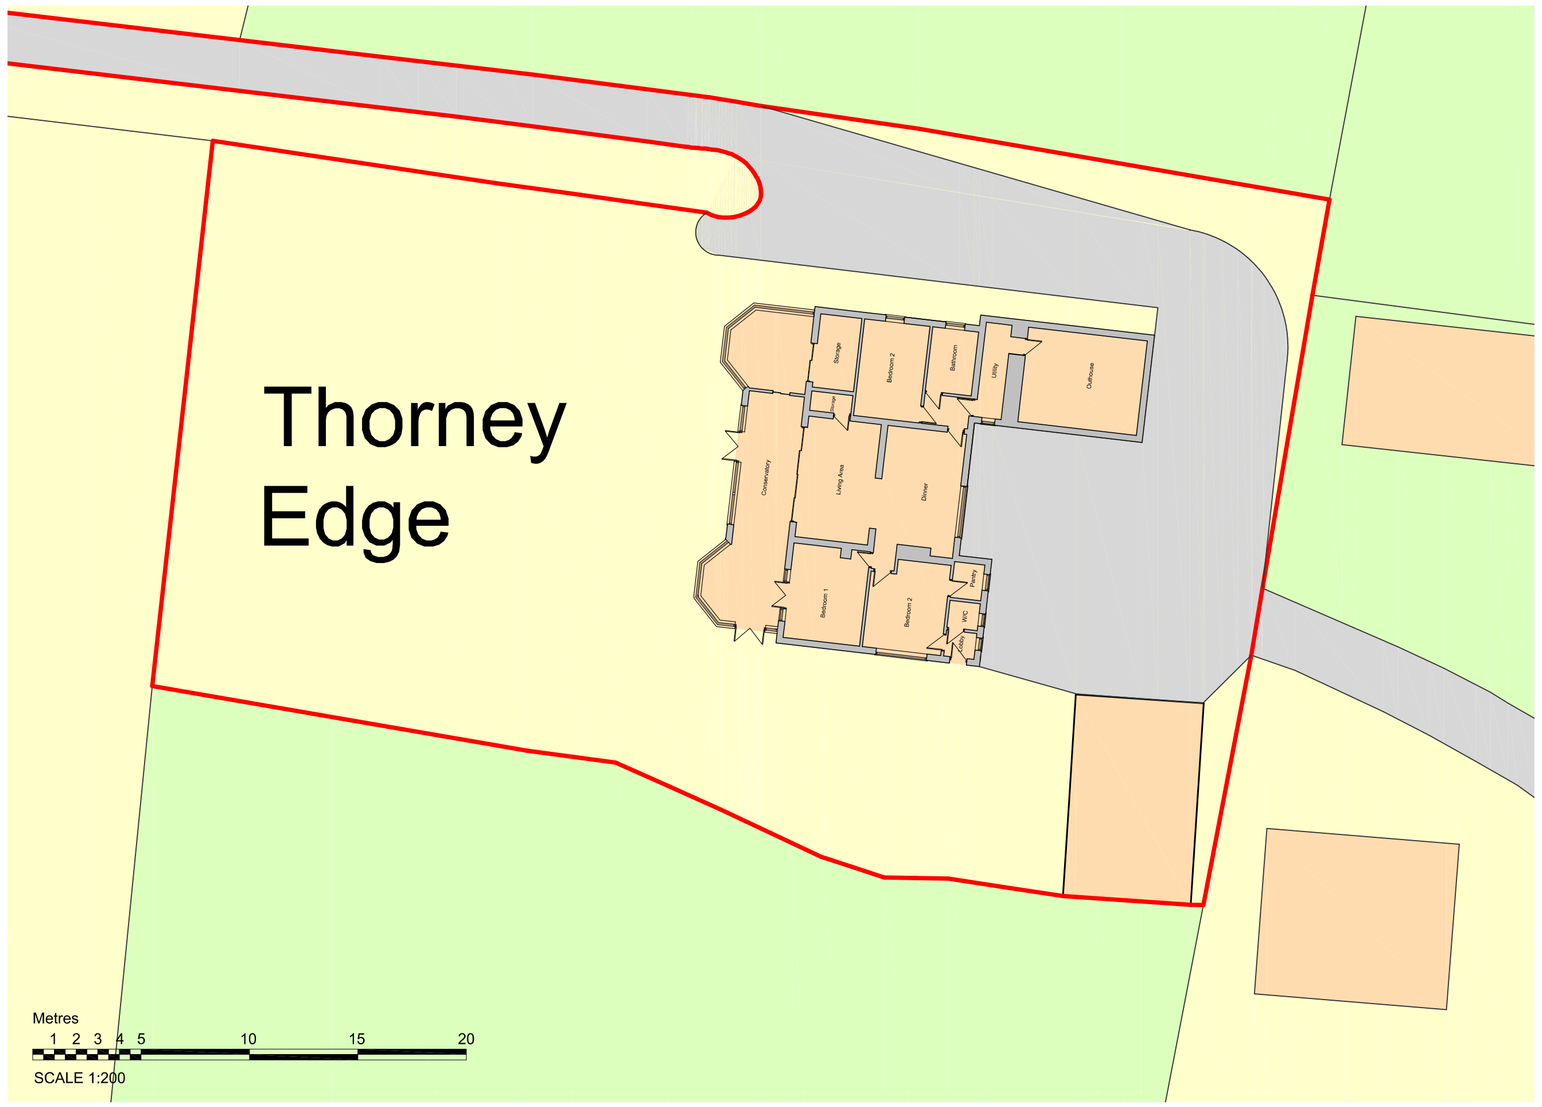

Metres
1 2 3 4 5 10 15 20
SCALE 1:200

Site Plan as Existing 1:200

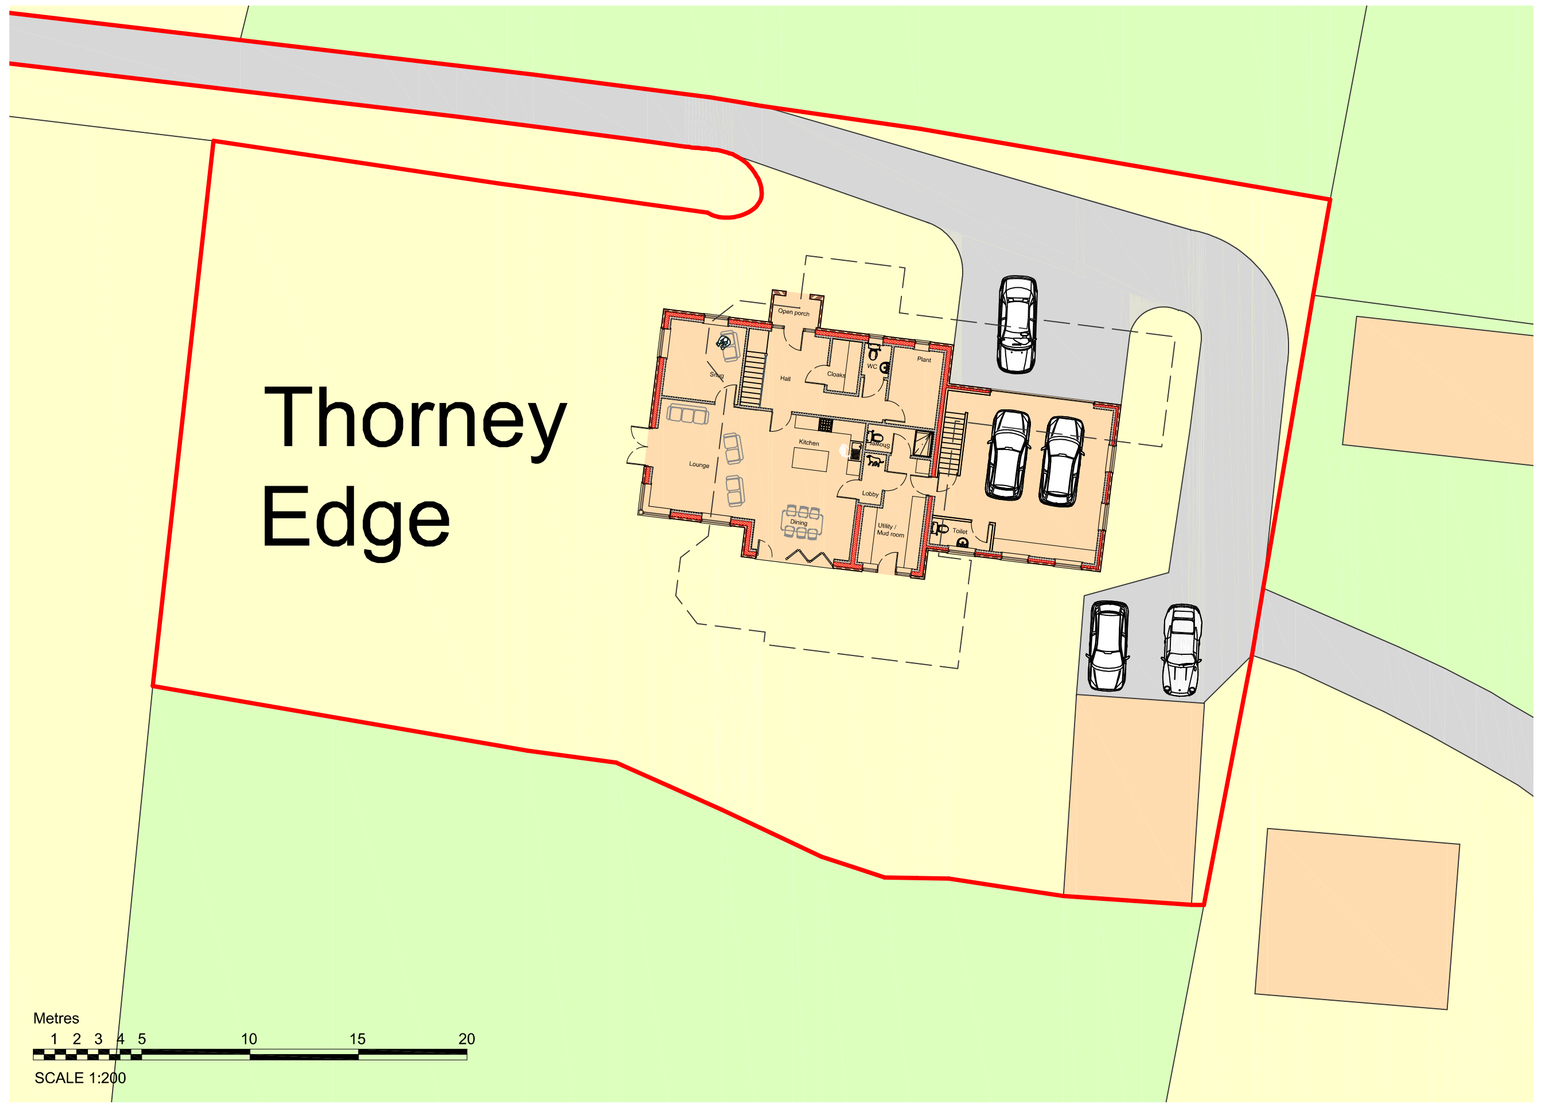

Metres
1 2 3 4 5 10 15 20
SCALE 1:200

Site Plan as Proposed 1:200

N

DBD Architectural Consultancy Ltd ©2018

1. Copyright is vested with DBD Architectural Consultancy Ltd.

2. All dimensions to be checked on site before proceeding.

3. Contractor to check/adjust dimensions of new work to suit existing conditions.
Do not assume existing structure or details are plumb, square or level.

4. Contractor must notify the architect of any discrepancies before proceeding.

5. All drawings to be read in conjunction with all other consultants drawings and specs.

Rev	Date	Description
A	17.01.22	Address amended

DBD Architectural Consultancy

DBD Architectural Consultancy Ltd
50 Broad Street, Leek,
Staffordshire, ST13 5NS
01538 383118
mail@dbdconsultants.co.uk
www.dbdconsultants.co.uk

Client
Mrs Brooks
Thorney Edge
Bagnall, ST9 9LD

Project
Thorney Edge
New dwelling

Title
Site Plans

Status	Planning		
Size	A1	Date	10.08.17	Job No.	1723+100
Scale	1:1250 1:200				

Drawing Number
PL 20A