

East Elevation

Metres
1 2 3 4 5 10
SCALE 1:100

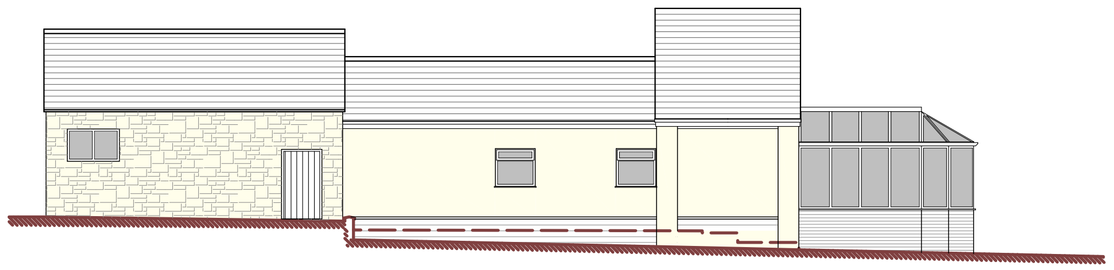

North Elevation

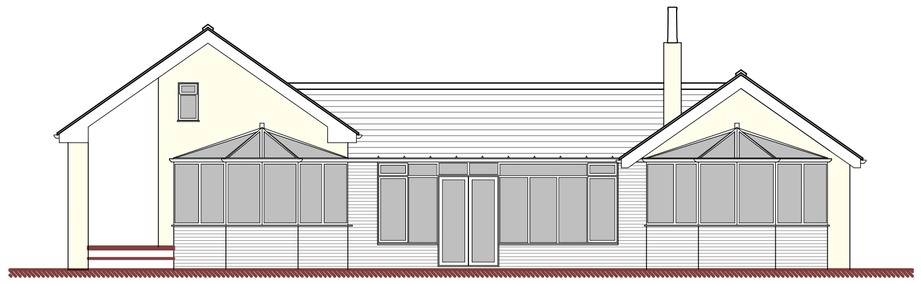

West Elevation

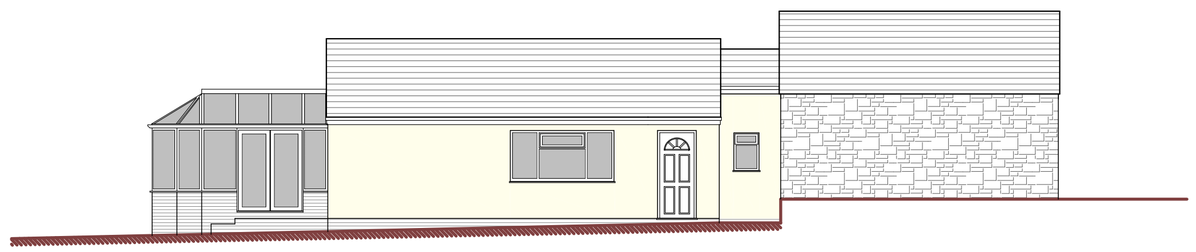

South Elevation

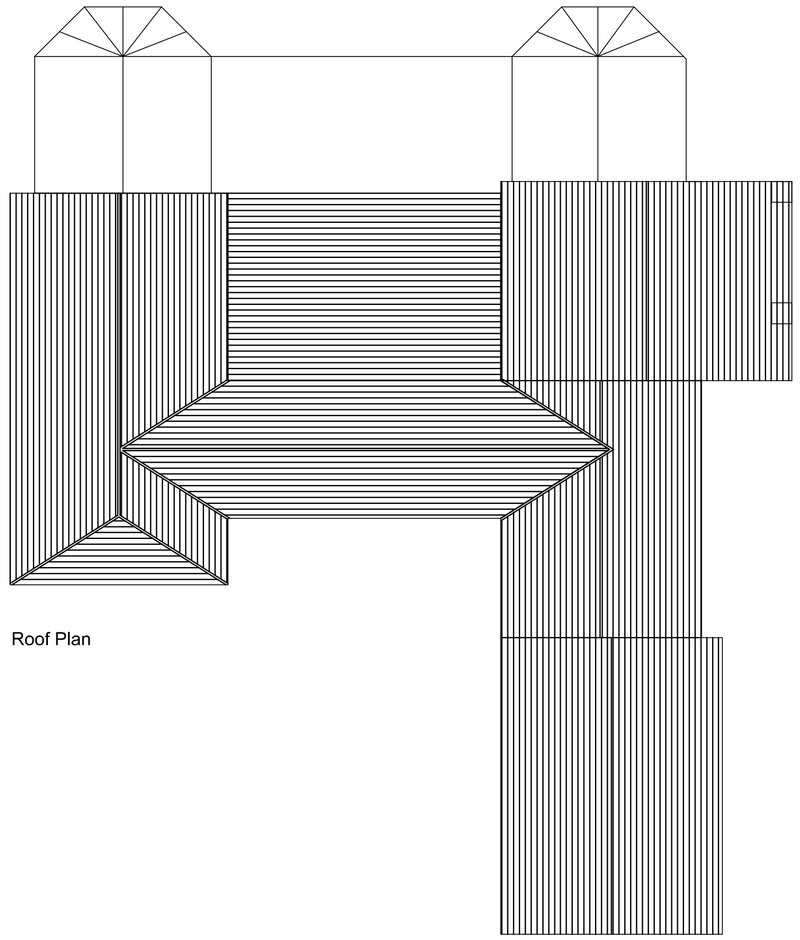

Roof Plan

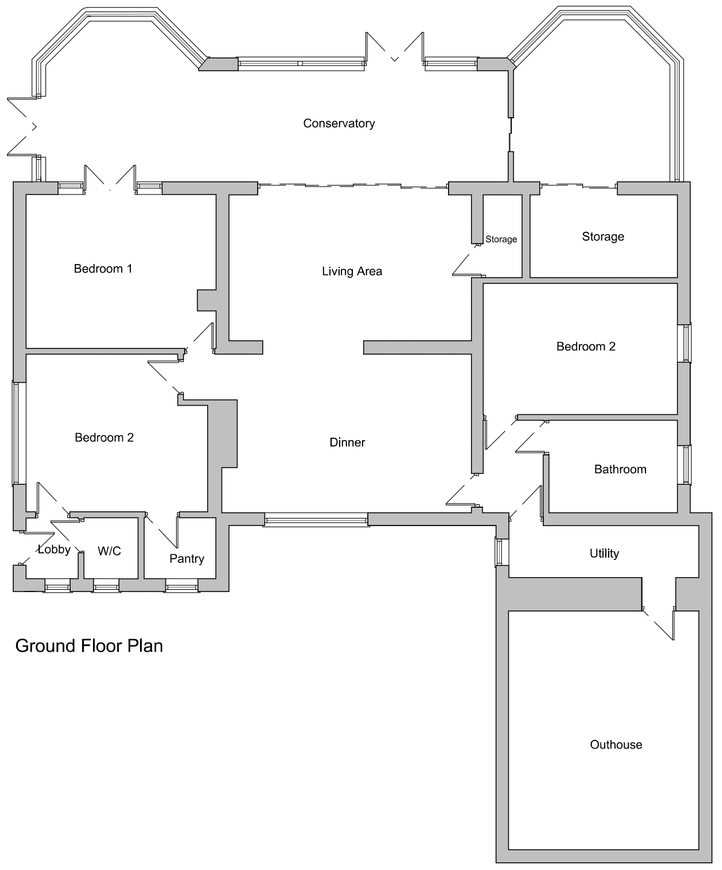

Ground Floor Plan

DBD Architectural Consultancy Ltd ©2018

1. Copyright is vested with DBD Architectural Consultancy Ltd.

2. All dimensions to be checked on site before proceeding.

3. Contractor to check/adjust dimensions of new work to suit existing conditions.
Do not assume existing structure or details are plumb, square or level.

4. Contractor must notify the architect of any discrepancies before proceeding.

5. All drawings to be read in conjunction with all other consultants drawings and specs.

Rev	Date	Description
A	17.01.20	Address amended

DBD Architectural Consultancy

DBD Architectural Consultancy Ltd
50 Broad Street, Leek,
Staffordshire, ST13 5NS
01538 383118
mail@dbdconsultants.co.uk
www.dbdconsultants.co.uk

Mrs Brooks
Thorney Edge
Bagnall, ST9 9LD
Client

Thorney Edge
New dwelling
Project

Title
Plans and elevations as existing

Status: Planning

Size: A1	Date: 10.06.17	Job No: 1723-100
Scale: 1:100		

Drawing Number: PL 21A