

South Elevation



West Elevation



North Elevation

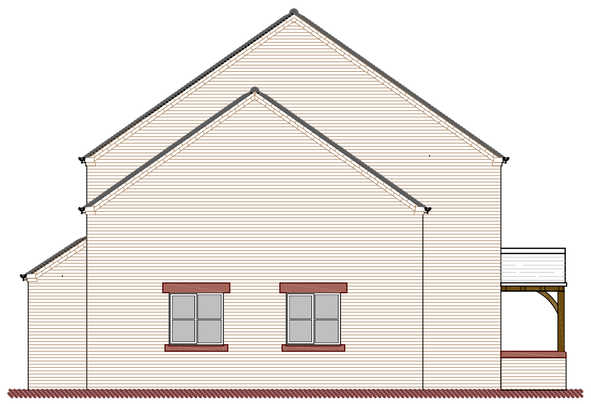

East Elevation

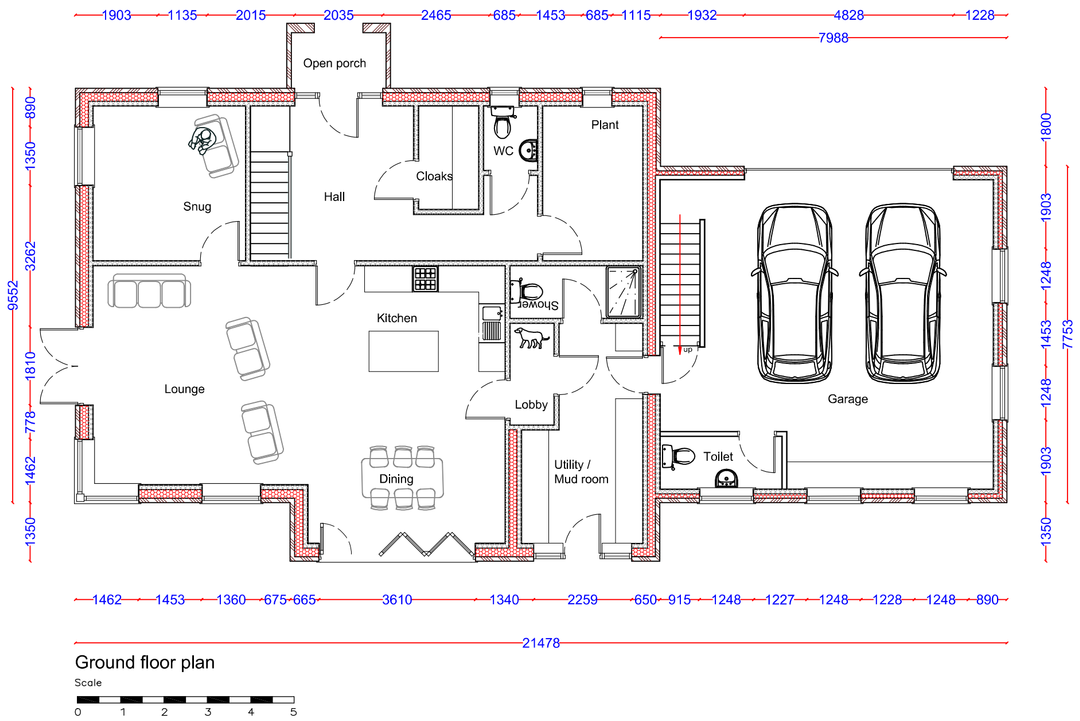

Ground floor plan

Scale

0 1 2 3 4 5

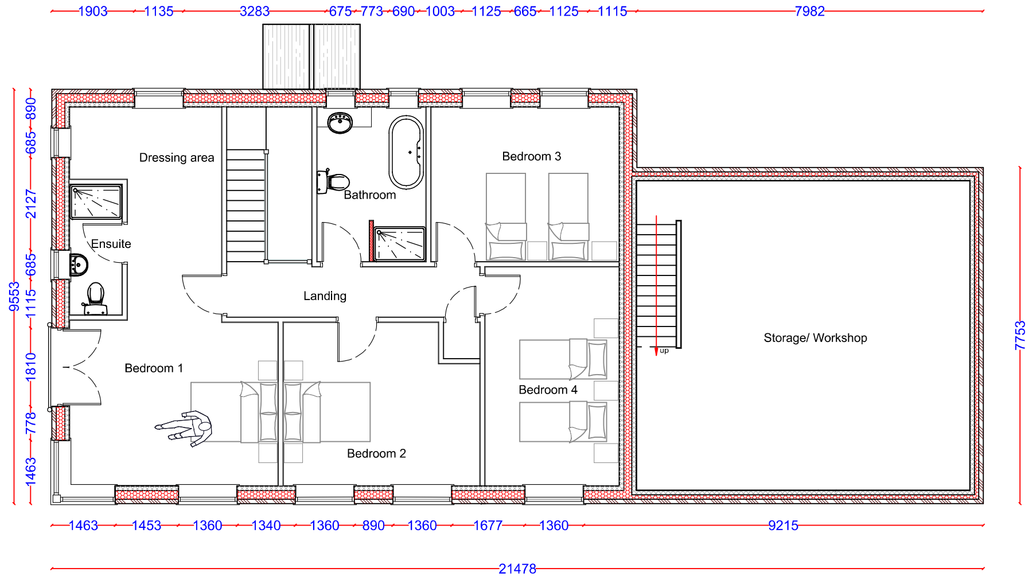

First floor plan

DBD Architectural Consultancy Ltd ©2018

1. Copyright is vested with DBD Architectural Consultancy Ltd.

2. All dimensions to be checked on site before proceeding.

3. Contractor to check/adjust dimensions of new work to suit existing conditions.
Do not assume existing structure or details are plumb, square or level.

4. Contractor must notify the architect of any discrepancies before proceeding.

5. All drawings to be read in conjunction with all other consultants drawings and specs.

Rev	Date	Description
A	7.01.20	Address amended

DBD Architectural Consultancy

DBD Architectural Consultancy Ltd
50 Broad Street, Leek,
Staffordshire, ST13 5NS
01538 383118
mail@dbdconsultants.co.uk
www.dbdconsultants.co.uk

Mrs Brooks
Thorney Edge
Bagnall, ST9 9LD

Thorney Edge
New dwelling

Plans and Elevations as Proposed

Planning

Size	Date	Job No.
A1	10.06.17	1723-100

Scale 1:100

Drawing Number PL 22A