Extg Floor Plans At 12 Park Avenue, Cheadle, Staffs Moorlands For Mr. And Mrs. R. Bamford.
Drg No 125/191/3
Date :- September 26th 2019.
Scale :- 1:50.

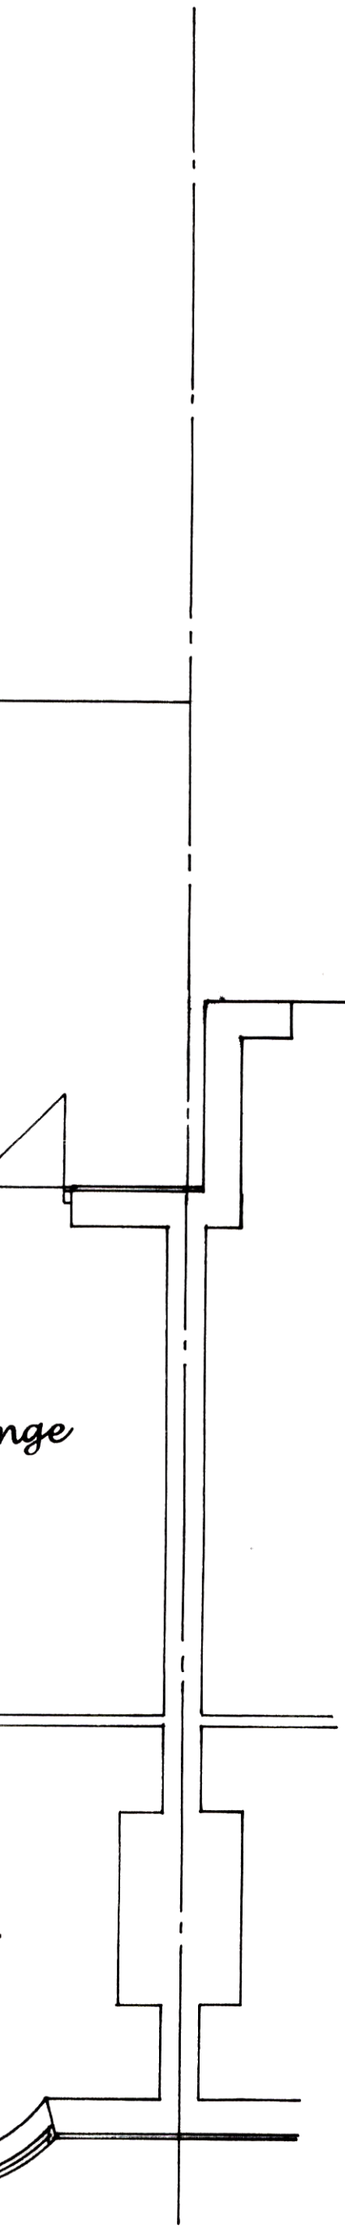

lan

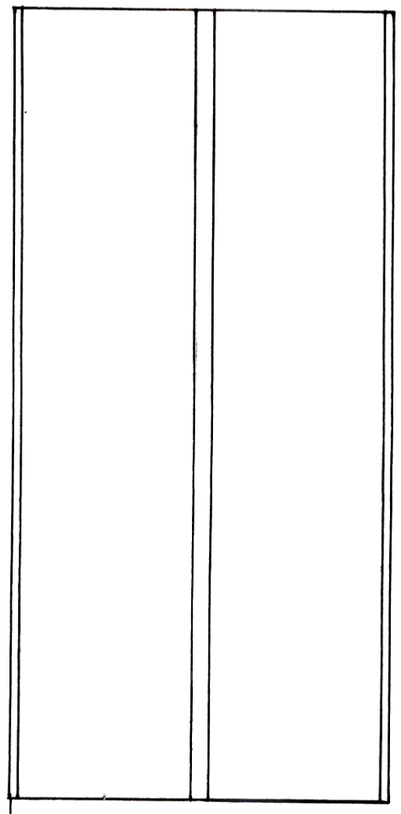

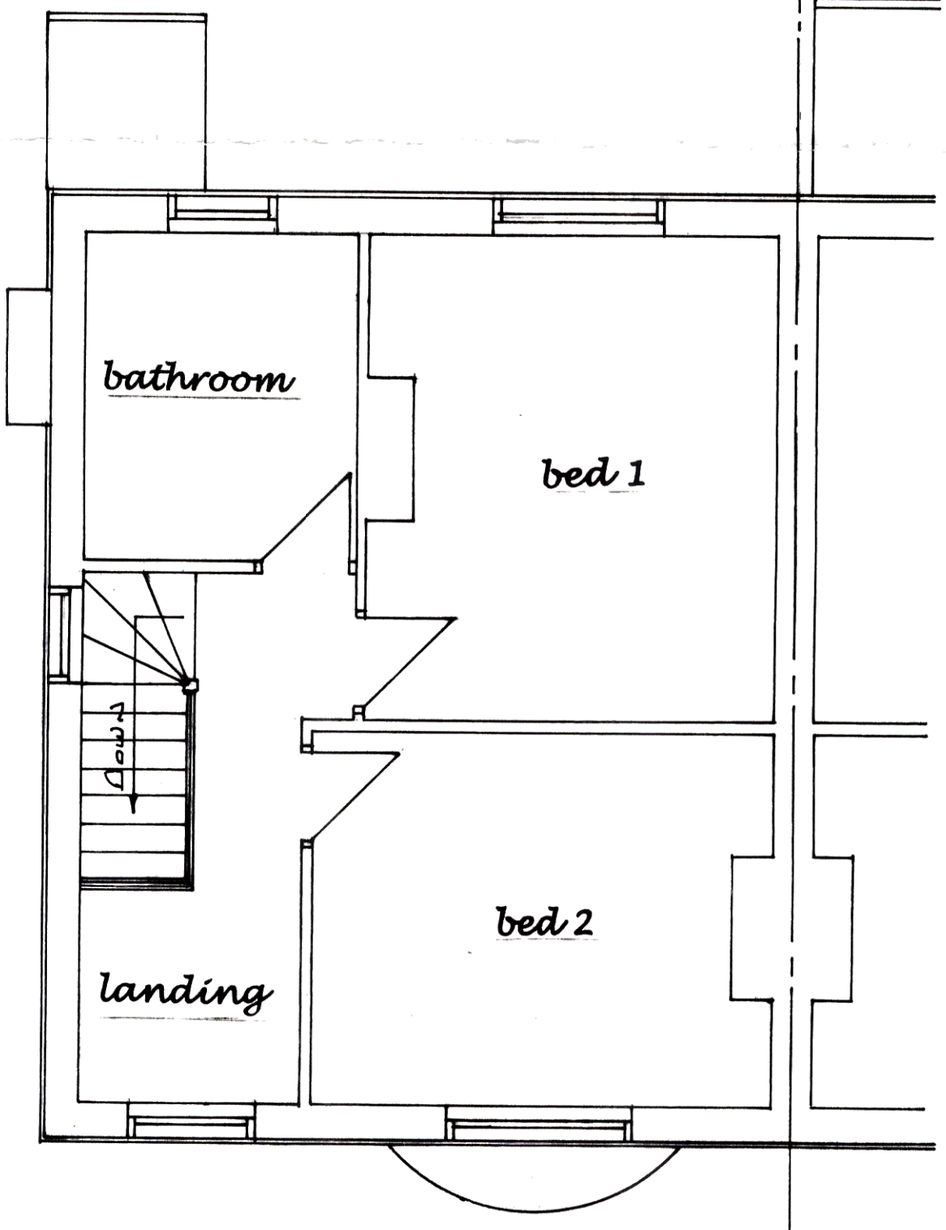

First Floor Plan