5 Acre Field South of A522
& Brookvale Uttoxeter Rd Checkley
Mr & Mrs A. Graham
Ecology Plan.
Scale 1:20
Date :-
Drg No.-SAFSB/08/rev 01

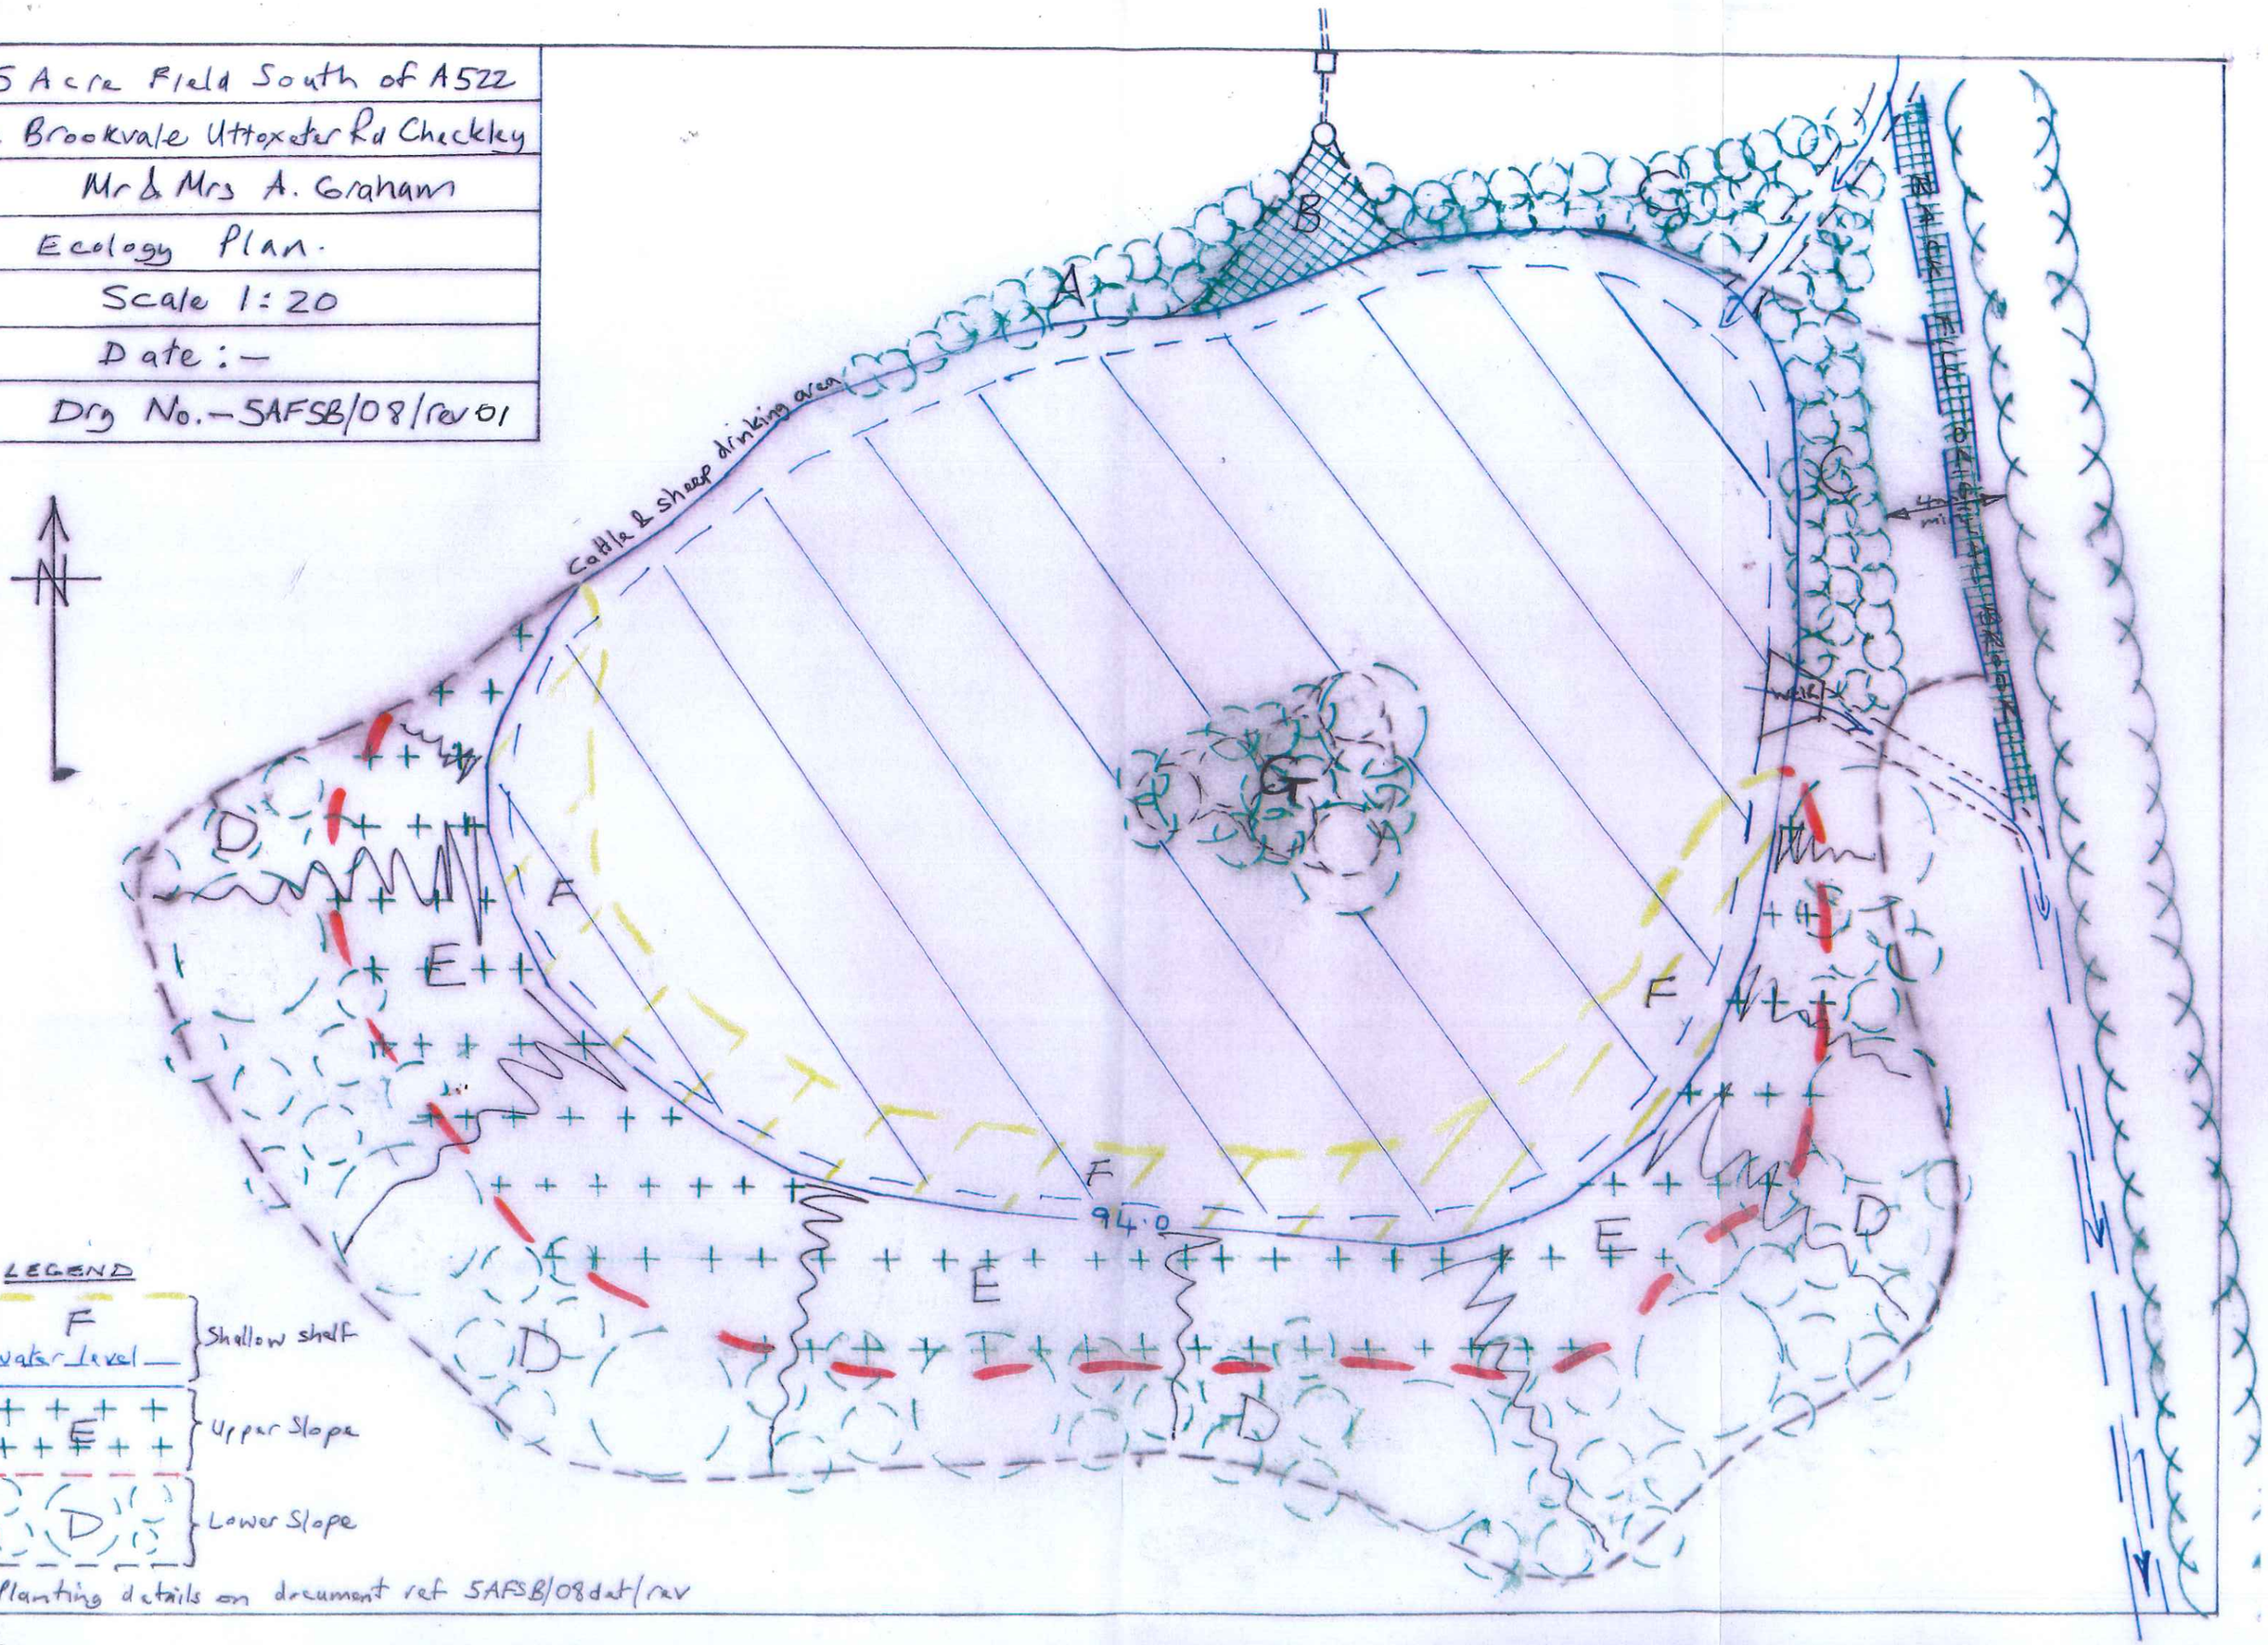

Planting details on document ref SAFSB/08dat/rev