5 Acre Field South of A522 &
Brookvale Uttoxeter Rd Checkley
Mr & Mrs A. Graham
Cut & Fill Earth Re-Use Plan
Scale 1 : 1000
Date:-
Drg No:- 5AFSB/04/rev01

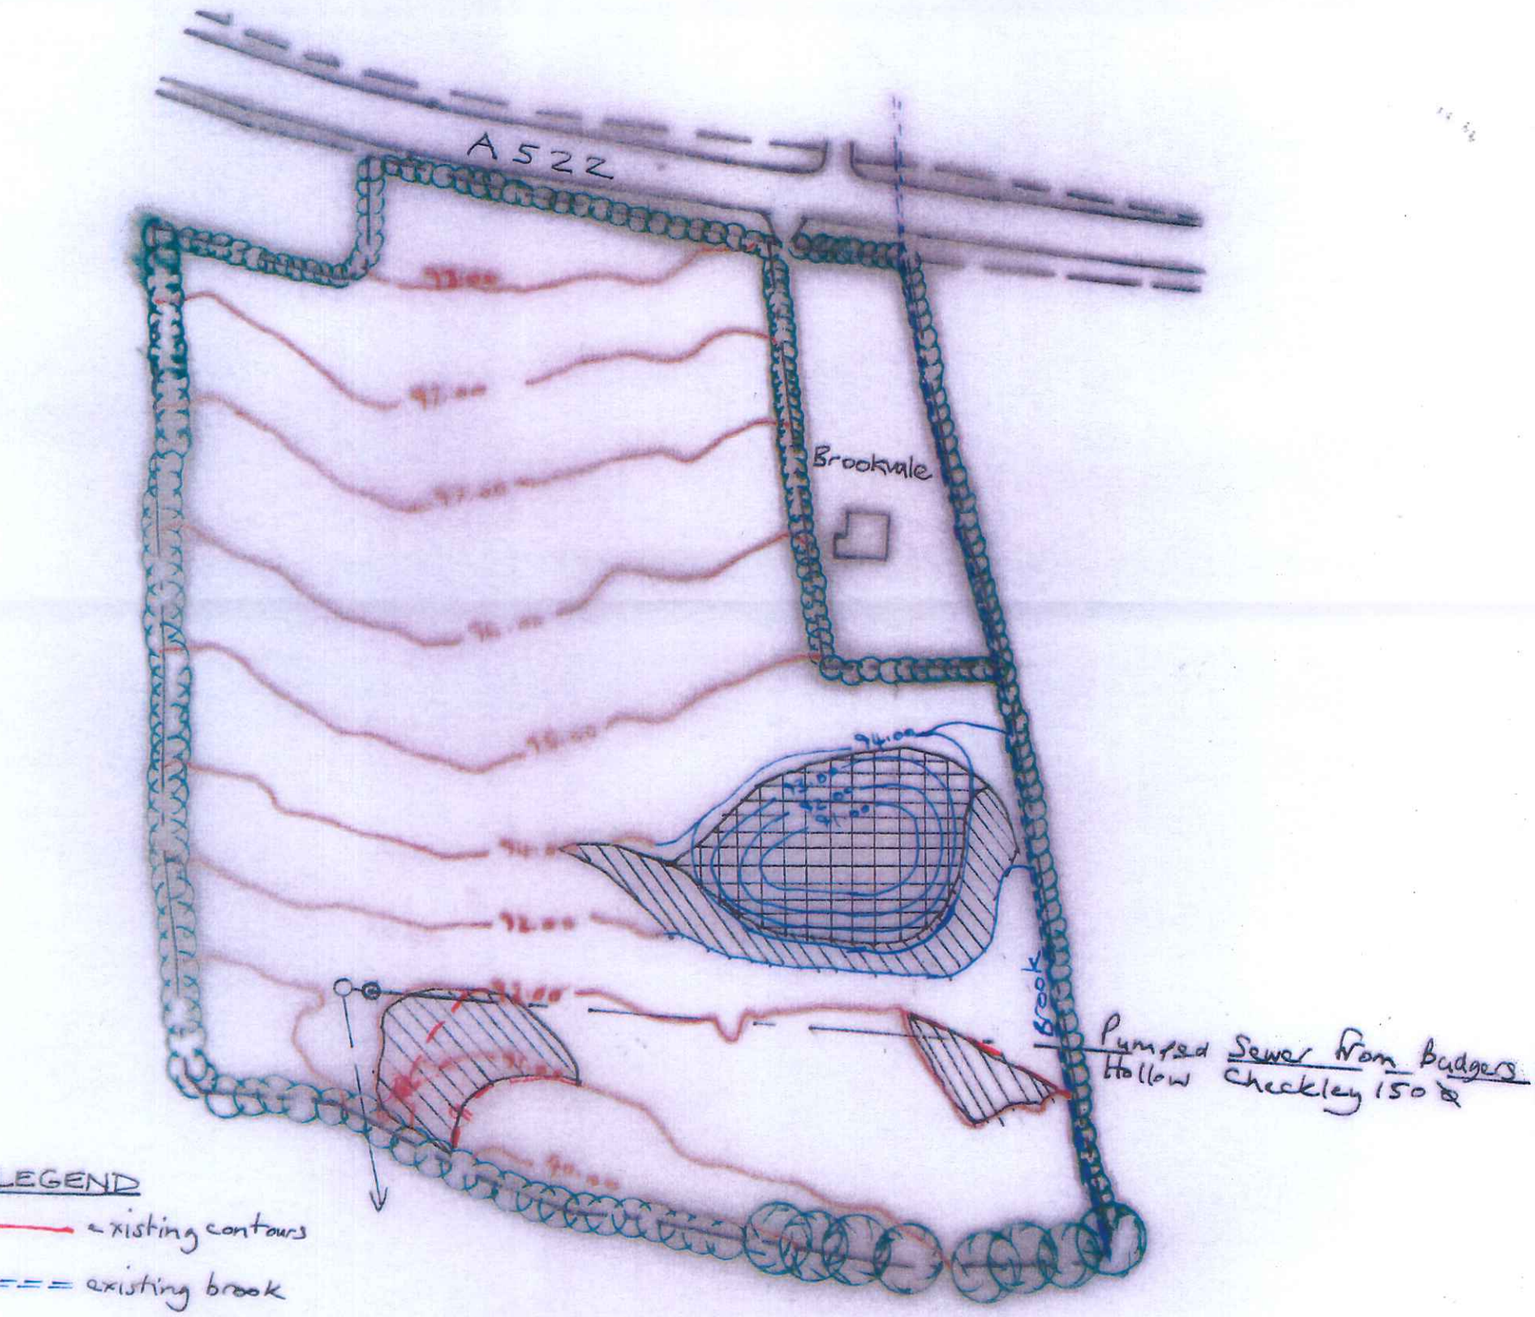

LEGEND

- existing contours
- existing brook
- existing structure
- existing hedgerow
- existing tree
- proposed contours
- proposed fill area
- proposed cut area