
5 Acre Field South of A522 &
Brookvale Uttoxeter Rd Checkley
Mr & Mrs A. Graham
Proposed Plan
Scale 1:1000
Date:-
Drg No.-5AFSB/03/rev01

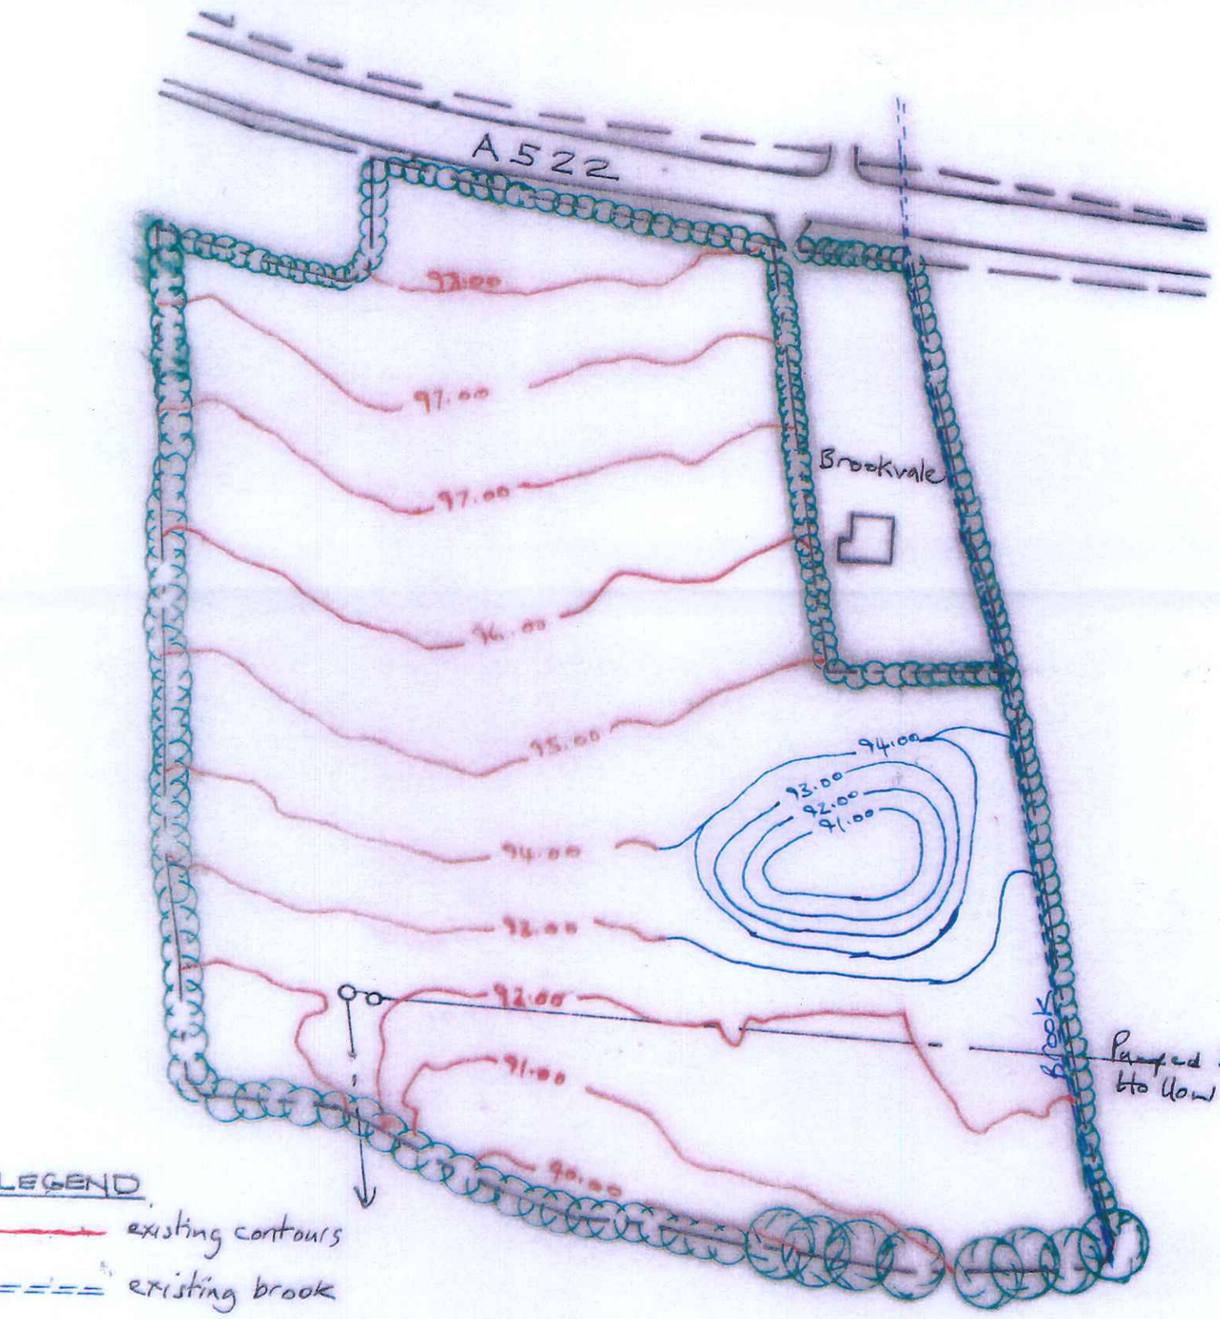

LEGEND

- existing contours
- existing brook
- existing structure
- existing hedgerow
- existing tree
- proposed contours.