ALL DIMENSIONS TO BE CHECKED ON SITE AND ANY DISCREPANCIES AND ADJUSTMENTS TO BE NOTED AND PASSED TO THE CONTRACT ADMINISTRATOR FOR FURTHER INSTRUCTIONS. IF IN DOUBT ASK.

FILENAME : /USERS/DEHELON/DOCUMENTS/WMPC/JOBS/10309/PERSONAL INJURY/2 - RECORD INFORMATION & EXISTING DRAWINGS/10309.01 - LOCATION PLAN.DWG | PLOTTED BY : DHILLON | PLOTTED DATE : Tuesday, February 16, 2016 6:10:53 pm

0 5M 10M 20M 40M

NORTH

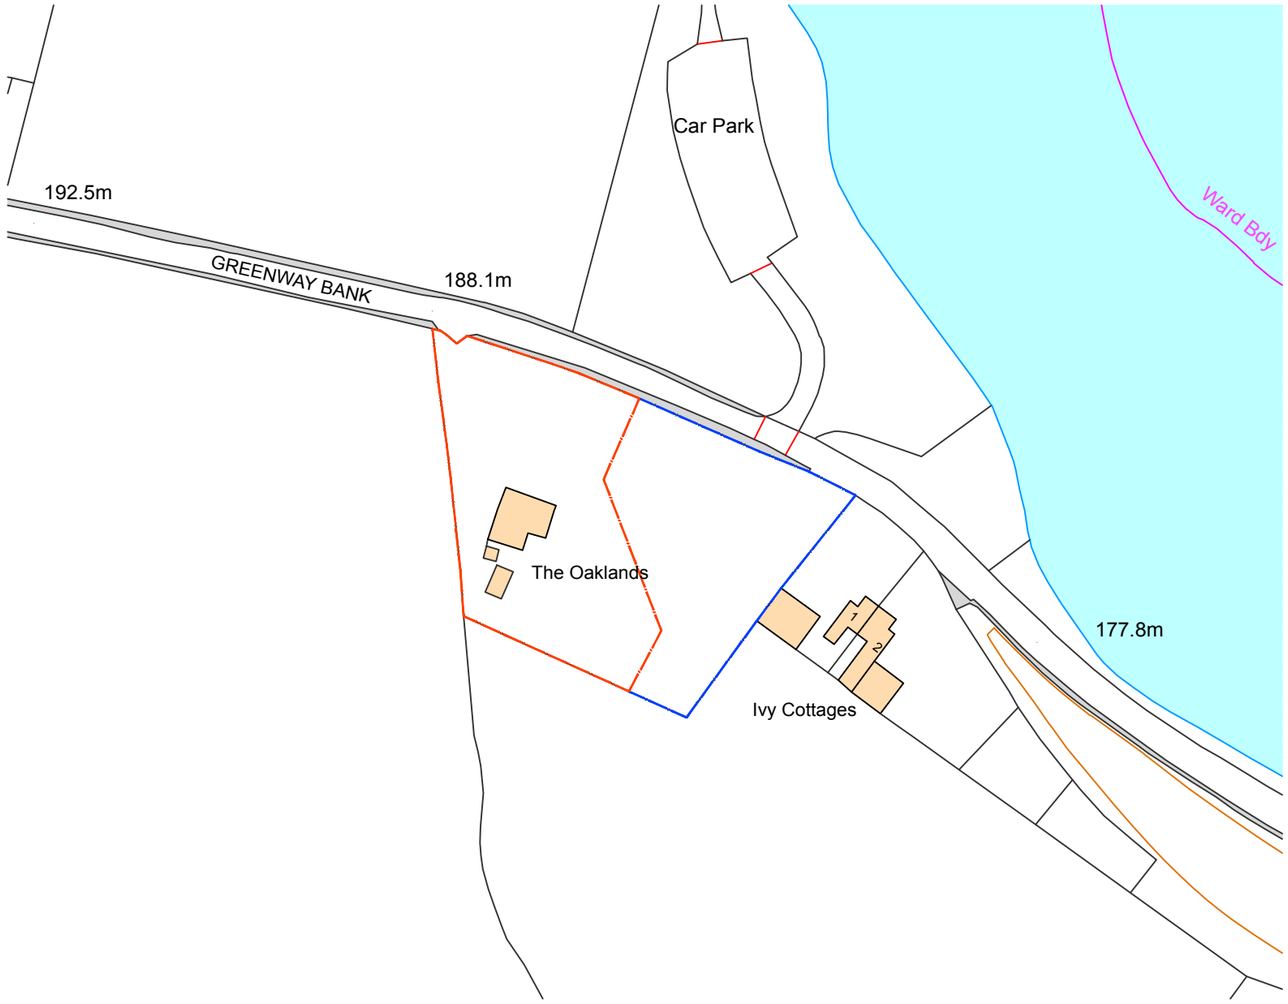

Ordnance Survey, (c) Crown Copyright 2015. All rights reserved. Licence number 100022432

LOCATION PLAN
SCALE: 1:1250

WILLIAM MARTIN
PROPERTY AND CONSTRUCTION CONSULTANTS

T 020 7378 5800
F 020 7357 6128
E mail@william-martin.co.uk
W www.william-martin.co.uk

WILLIAM MARTIN
2/7 BREWERY SQ
BUTLER'S WHARF
LONDON, SE1 2LF

JOB TITLE THE OAKLANDS, GREENWAY BANK, BRINDLEY FORD, ST8 7QY

CLIENT

DWG TITLE LOCATION PLAN

SCALE	DATE	CHECK	DRAWN	DATE	REVISION	Rev.No.	REV.
1:1250@A3	MAY 15	PAM	JD	16.02.16	Boundary Lines Amended	A	A

DWG NO. 10309.01

© COPYRIGHT William Martin Property Consultants Limited - 7059387