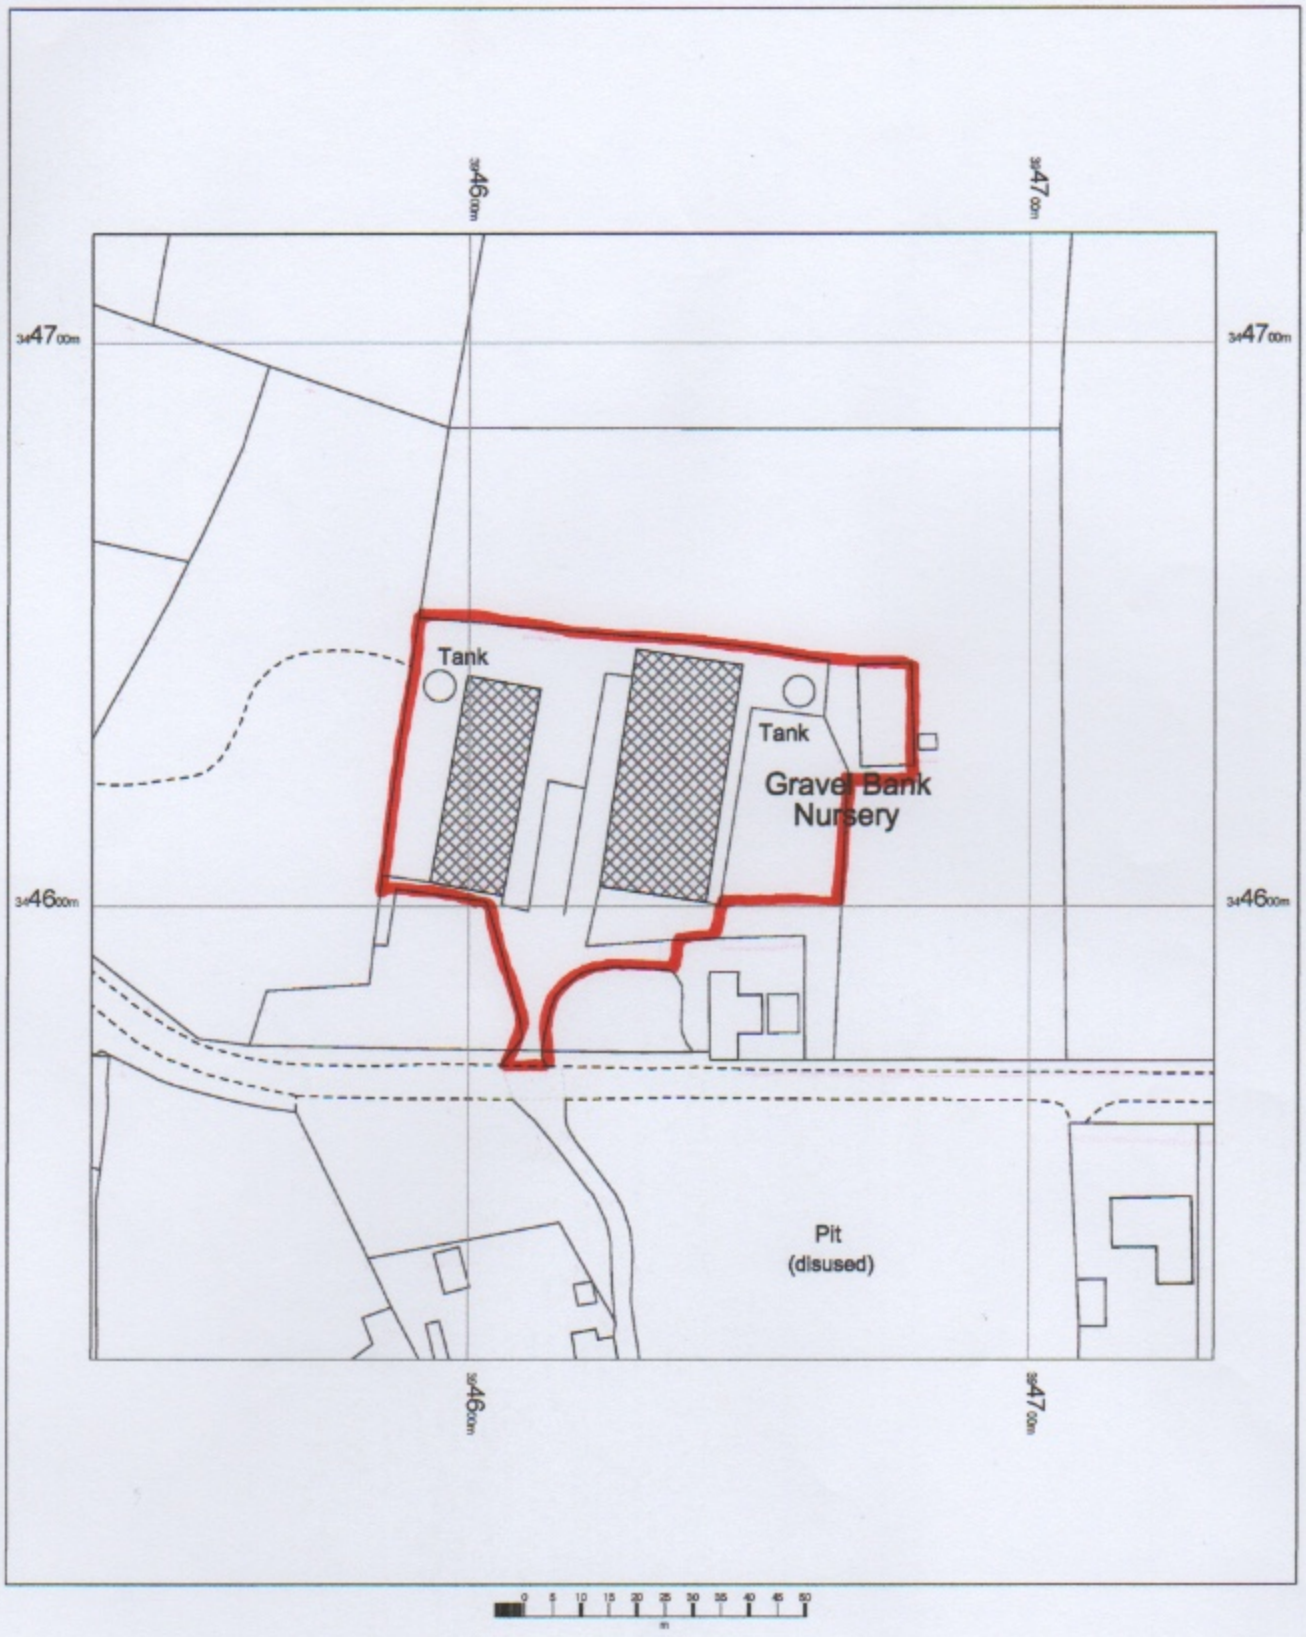

GRAVEL BANK NURSERIES
CAVERSWALL COMMON LANE
CAVERSWALL COMMON
ST11 9EU

OS MasterMap 1250/2500/10000 scale
Tuesday, January 7, 2020, ID: BW1-00851146
www.blackwellmapping.co.uk

1:1250 scale print at A4, Centre: 394633 E, 344820 N

©Crown Copyright Ordnance Survey. Licence no. 100041041

N

BLACKWELL'S
www.blackwellmapping.co.uk
TEL: 0114 268 7658
maps.sheffield@blackwell.co.uk