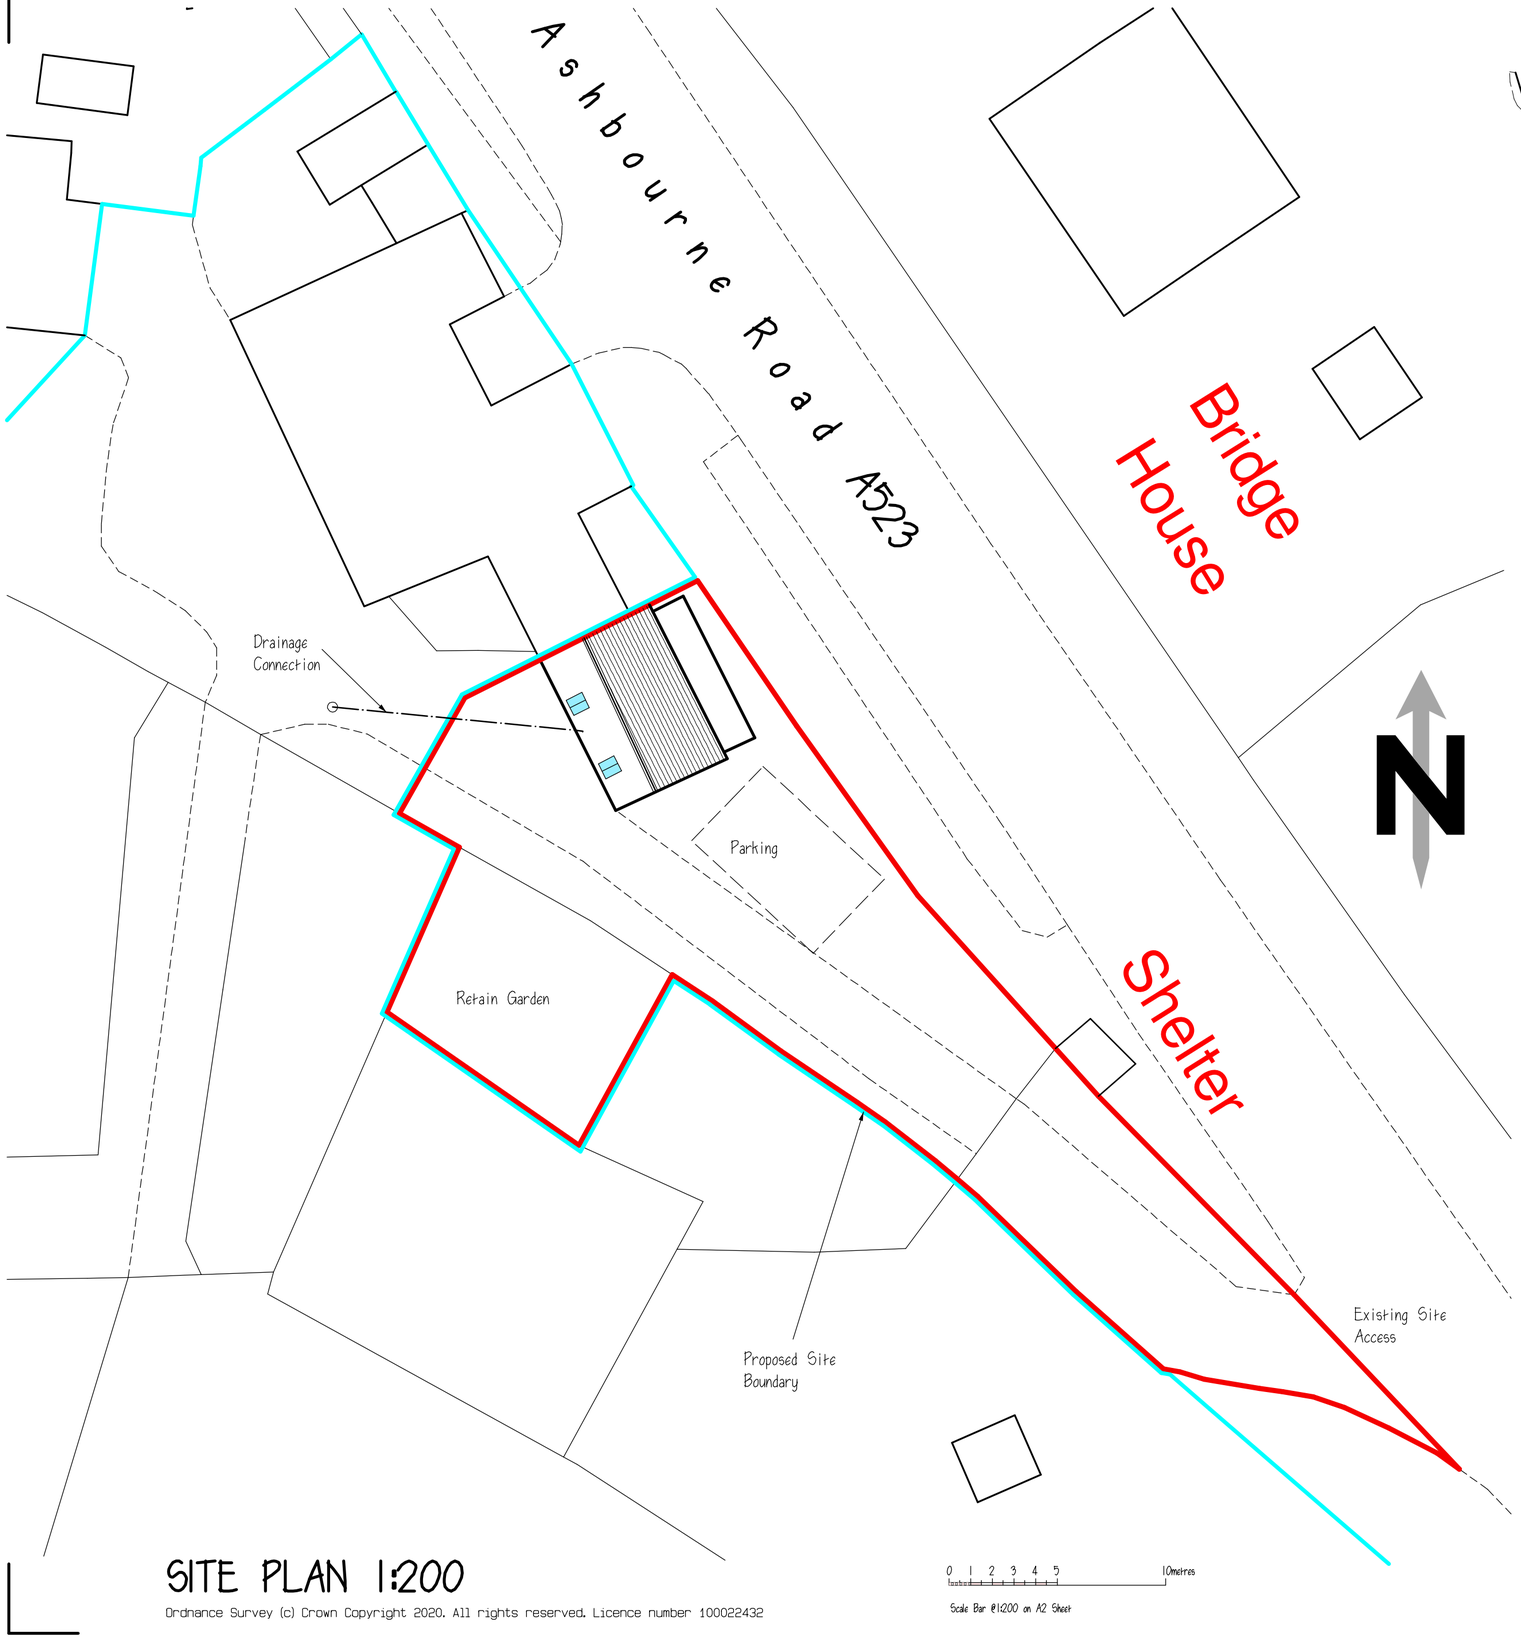

SITE PLAN 1:200

Ordnance Survey (c) Crown Copyright 2020. All rights reserved. Licence number 100022432

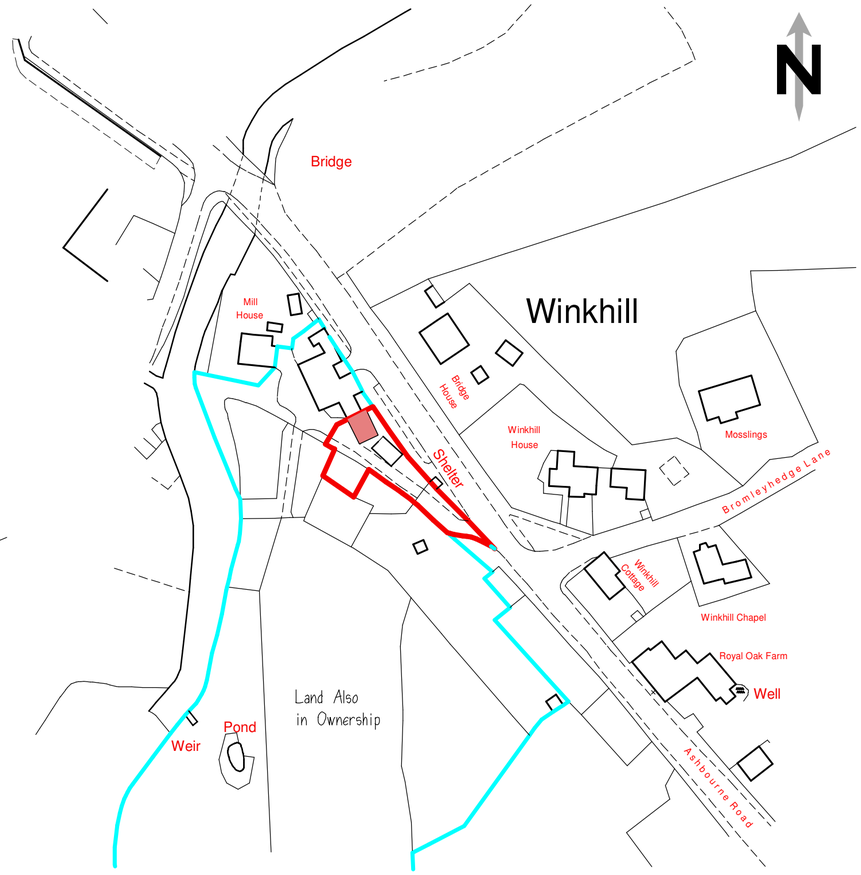

LOCATION PLAN 1:1250

RICS
The mark of
property professionalism worldwide

Clients are advised to clarify dimensions with the author prior to setting out and not to scale from the drawing.

This drawing is copyright and should not be reproduced without the written consent of RLM ASSOCIATES.

RLM ASSOCIATES

JOB: THE MILL, WINKHILL.	
CLIENT: MS. K. RILEY.	
DRAWING: SITE AND LOCATION PLANS.	
DATE: March 2020.	SCALE: 1:1250,1:200.
DRWG No.: RLM978/3.	REVISION: