© MAC ARCHITECTURAL DESIGN LTD 2018. All rights reserved.
This Drawing and its contents has been produced for the Client only and is not intended for any other person or for any other purpose than the Drawing Status. No part of this drawing and associated graphical contents may be reproduced, copied, modified or distributed, without the prior written consent of MAC Architectural Design Ltd.

Existing shed roof to be repaired/replaced

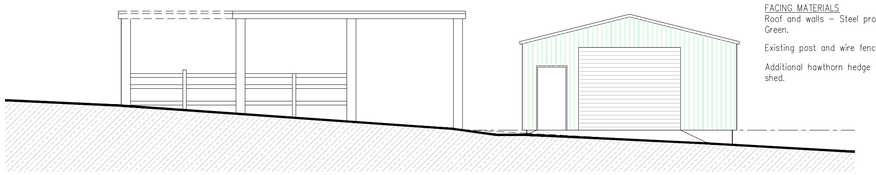

South Elevation Scale 1:100

FACING MATERIALS
Roof and walls – Steel profiled metal sheet cladding colour Juniper Green.

Existing post and wire fence to be retained.

Additional hawthorn hedge to be planted to rear of proposed shed.

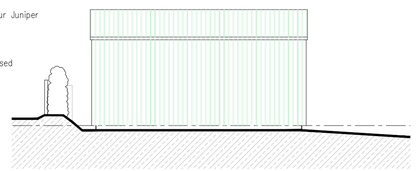

West Elevation Scale 1:100

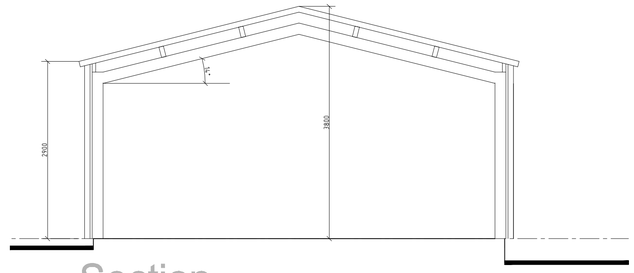

Section Scale 1:50

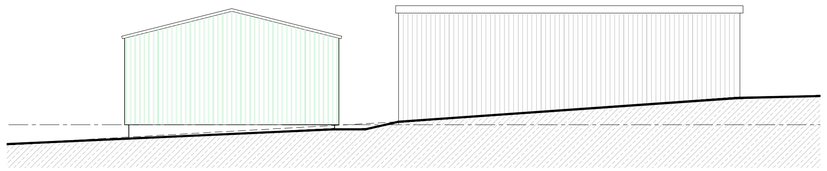

North Elevation Scale 1:100

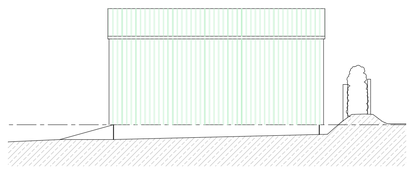

East Elevation Scale 1:100

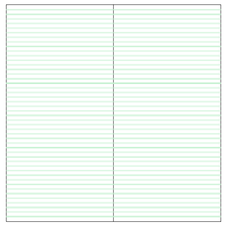

Roof Plan Scale 1:100

KEY:

ADDITIONAL HEDGE:				
	Hawthorn	BR	400–600 HT	36No
	Holly	BR	400–600 HT	4No
	Blackthorn	BR	400–600 HT	7No
	Hazel	BR	400–600 HT	5No

Native hedge mix planted at 250mm cts in staggerd double rows approx. 8 plants per lm. All protected with 600mm spiral rabbit guards.



Site Plan Scale 1:500

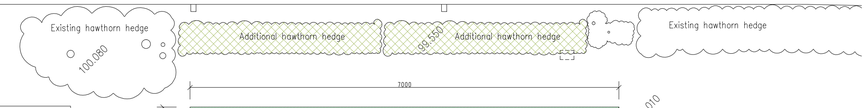

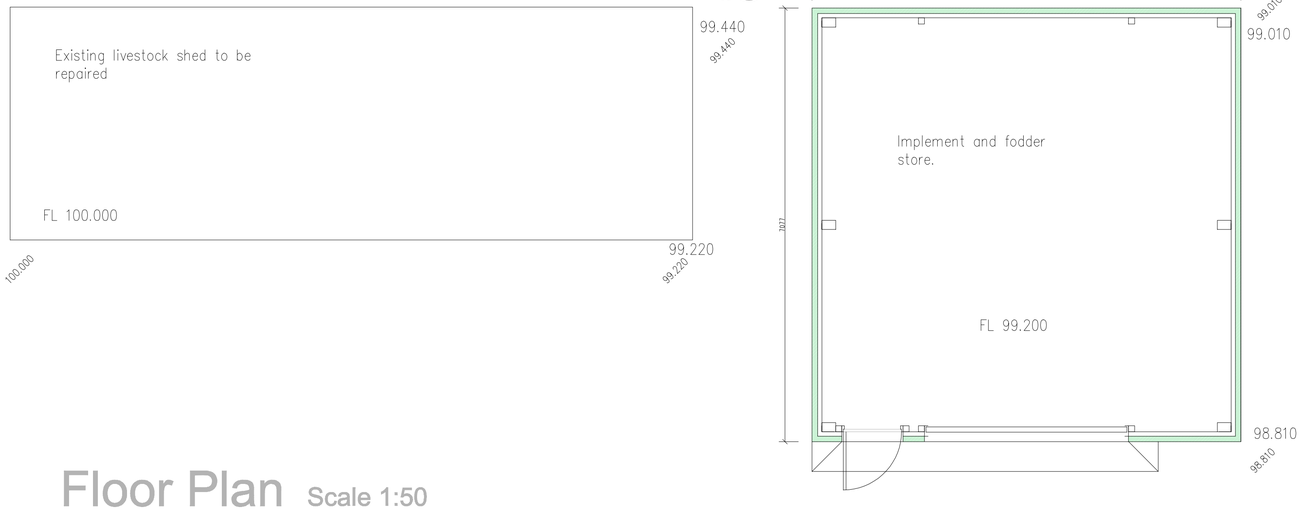

Floor Plan Scale 1:50

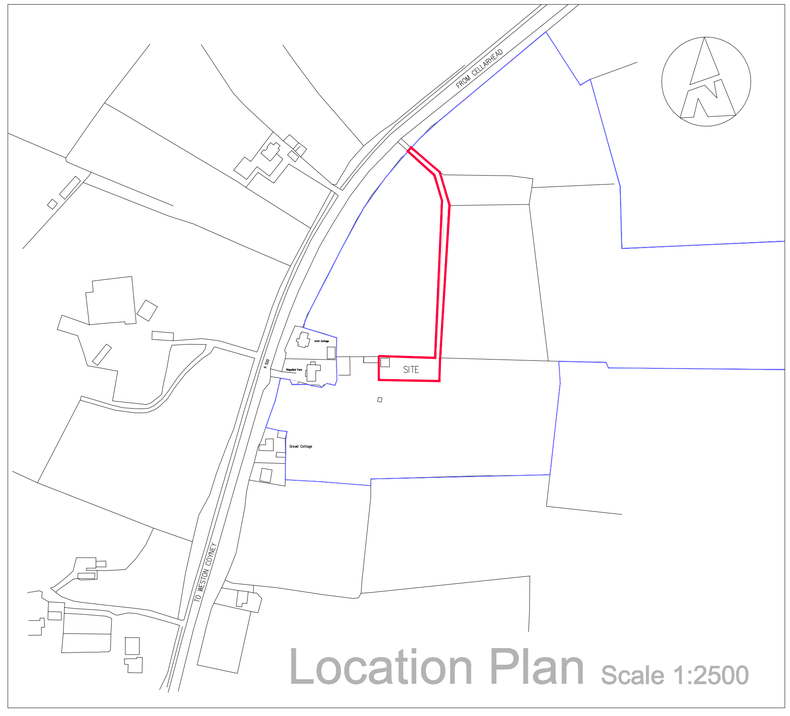

Location Plan Scale 1:2500

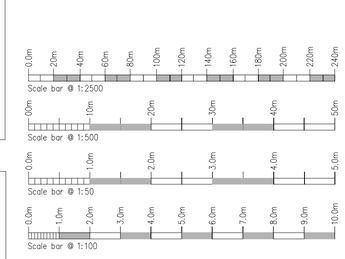

Rev.	Drawn	Comments.	Date

MAC
ARCHITECTURAL DESIGN LTD
Moorland House, 123 Moorland Road, Burslem, ST6 1JD.
T:01782 503302 E:admin@mac-arch.co.uk

Client:
Mrs S Shirley.

Project:
Proposed Agricultural Implement shed on land off A520 Leek Road, Cellarhead Stoke on Trent. Staffordshire, ST9 0DG.

Title:
Plans & Elevations.

Status:
Planning

A1: Drawn: AC Bailey Date: February 2020 Drawing Ref: 1545-34