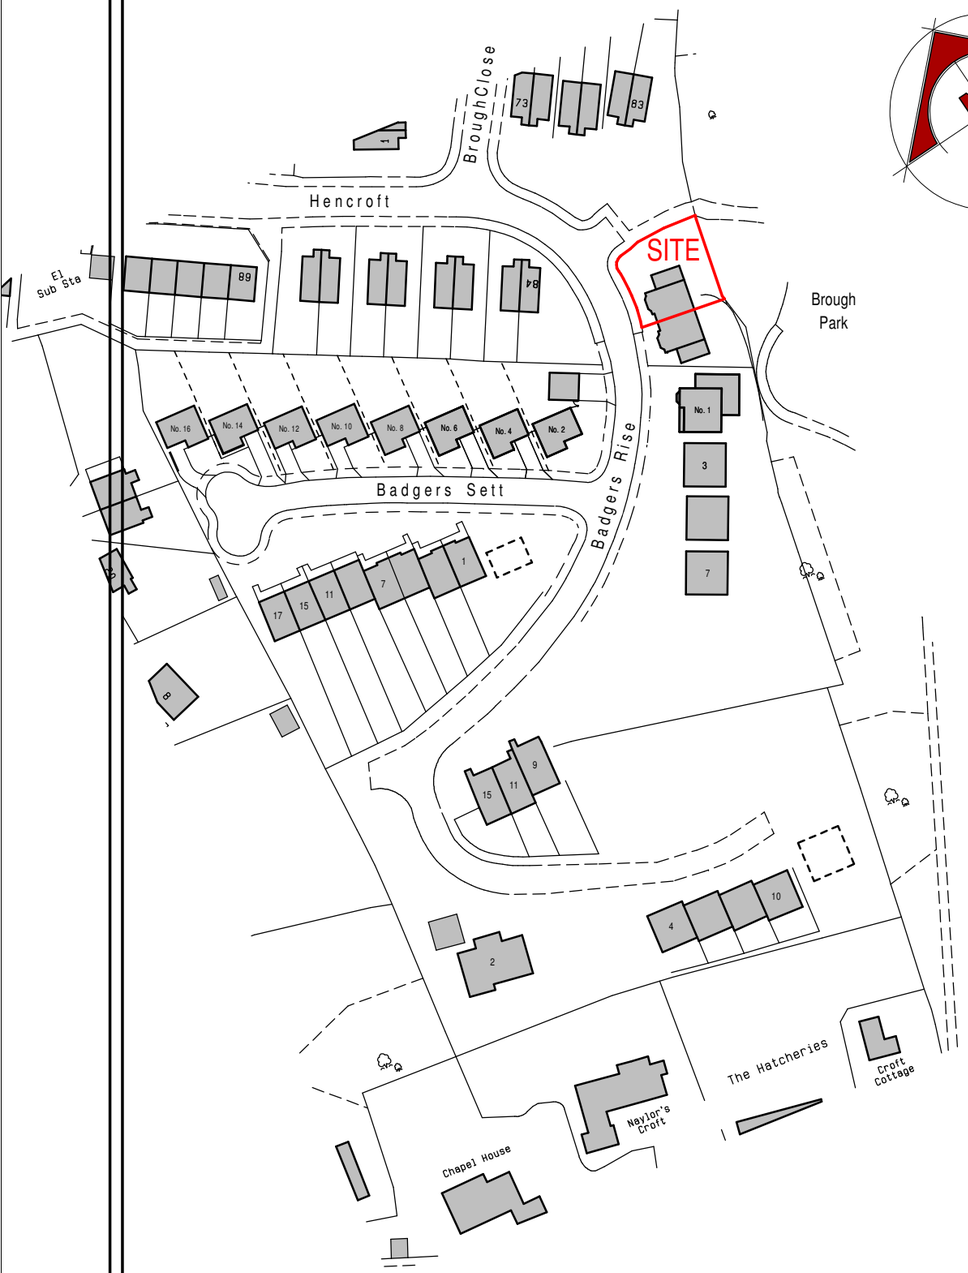

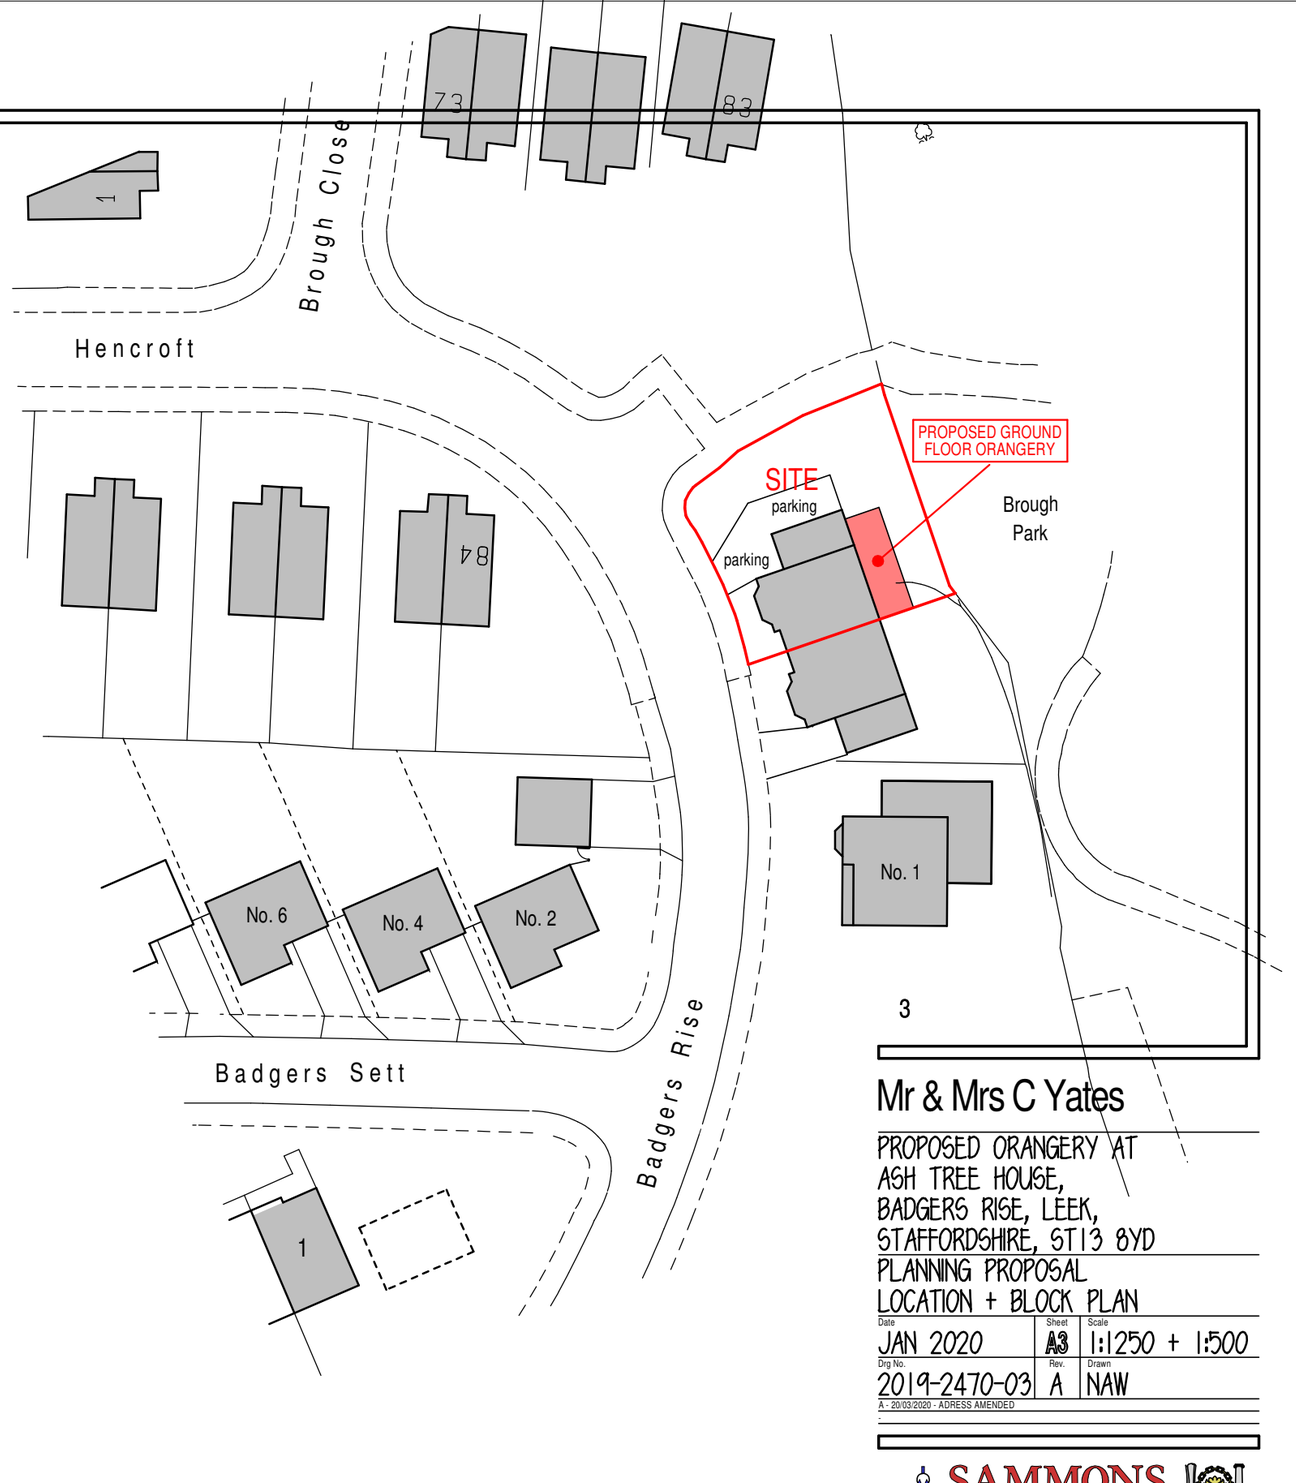

© Crown Copyright 2005. All rights reserved. Licence number 100020449

LOCATION PLAN

0.0m 10.0m 20.0m 30.0m 40.0m 50.0m

scale bar @ 1:1250

BLOCK PLAN

0.0m 5.0m 10.0m 15.0m 20.0m 25.0m

scale bar @ 1:500

3

Mr & Mrs C Yates

PROPOSED ORANGERY AT
ASH TREE HOUSE,
BADGERS RISE, LEEK,
STAFFORDSHIRE, ST13 8YD

PLANNING PROPOSAL
LOCATION + BLOCK PLAN

Date	Sheet	Scale
JAN 2020	A3	1:1250 + 1:500
Drg No.	Rev.	Drawn
2019-2470-03	A	NAW

A - 20/03/2020 - ADRESS AMENDED

SAMMONS Architectural LIMITED
Chartered Institute of Architectural Technologists Registered Practice
10 Cawdry Buildings, Fountain Street, Leek. ST13 6JP
Telephone: 01538 386002
E-mail: info@sammonsltd.co.uk
Web: www.sammonsltd.co.uk

This drawing is copyright.
All dimensions must be checked prior to commencement.