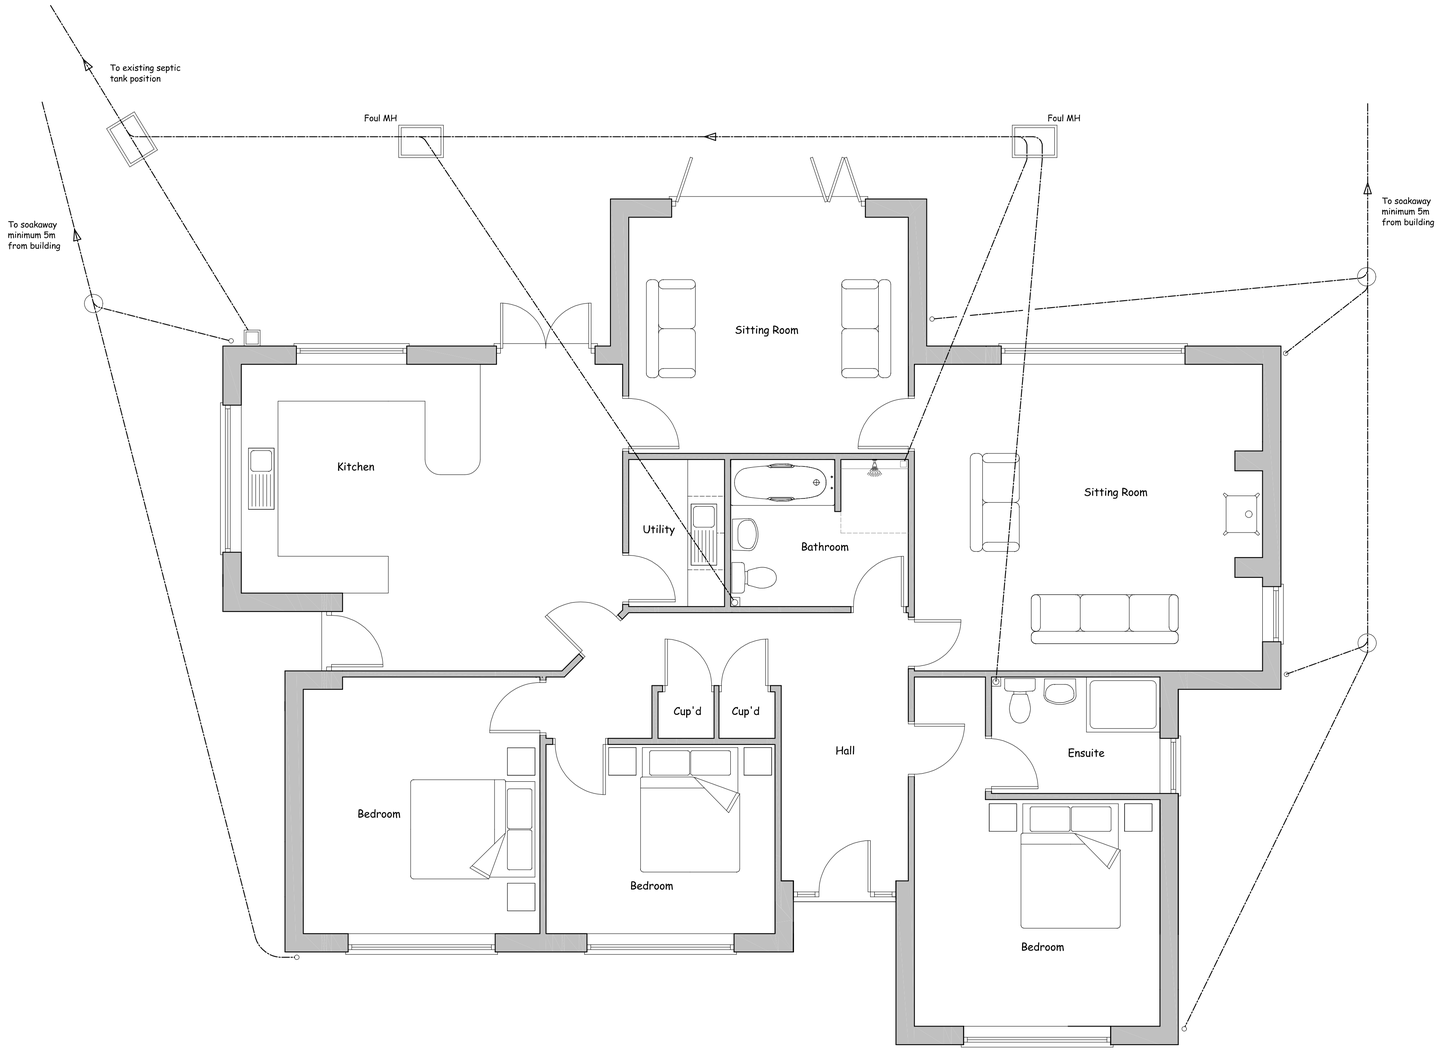

PROPOSED FLOOR PLAN

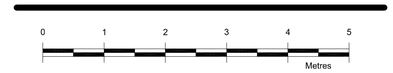

Scale bar 1/50

Nigel Forrester MCIOB
Building Design Services

ILETT HOUSE, SMITHY BANK, ALTON, STAFFS, ST10 4AD
TEL 01538 702164

www.nigelforrester.co.uk www.sap-calc.co.uk

CLIENT

Rudbrook Limited

PROJECT

Proposed replacement dwelling
at
Two Trees
Rudyard
Leek
Staffordshire
ST13 8PP

DRAWING NUMBER 18/507/03/D

Proposed dwelling - floor plan

SCALES 1/50 @ A1