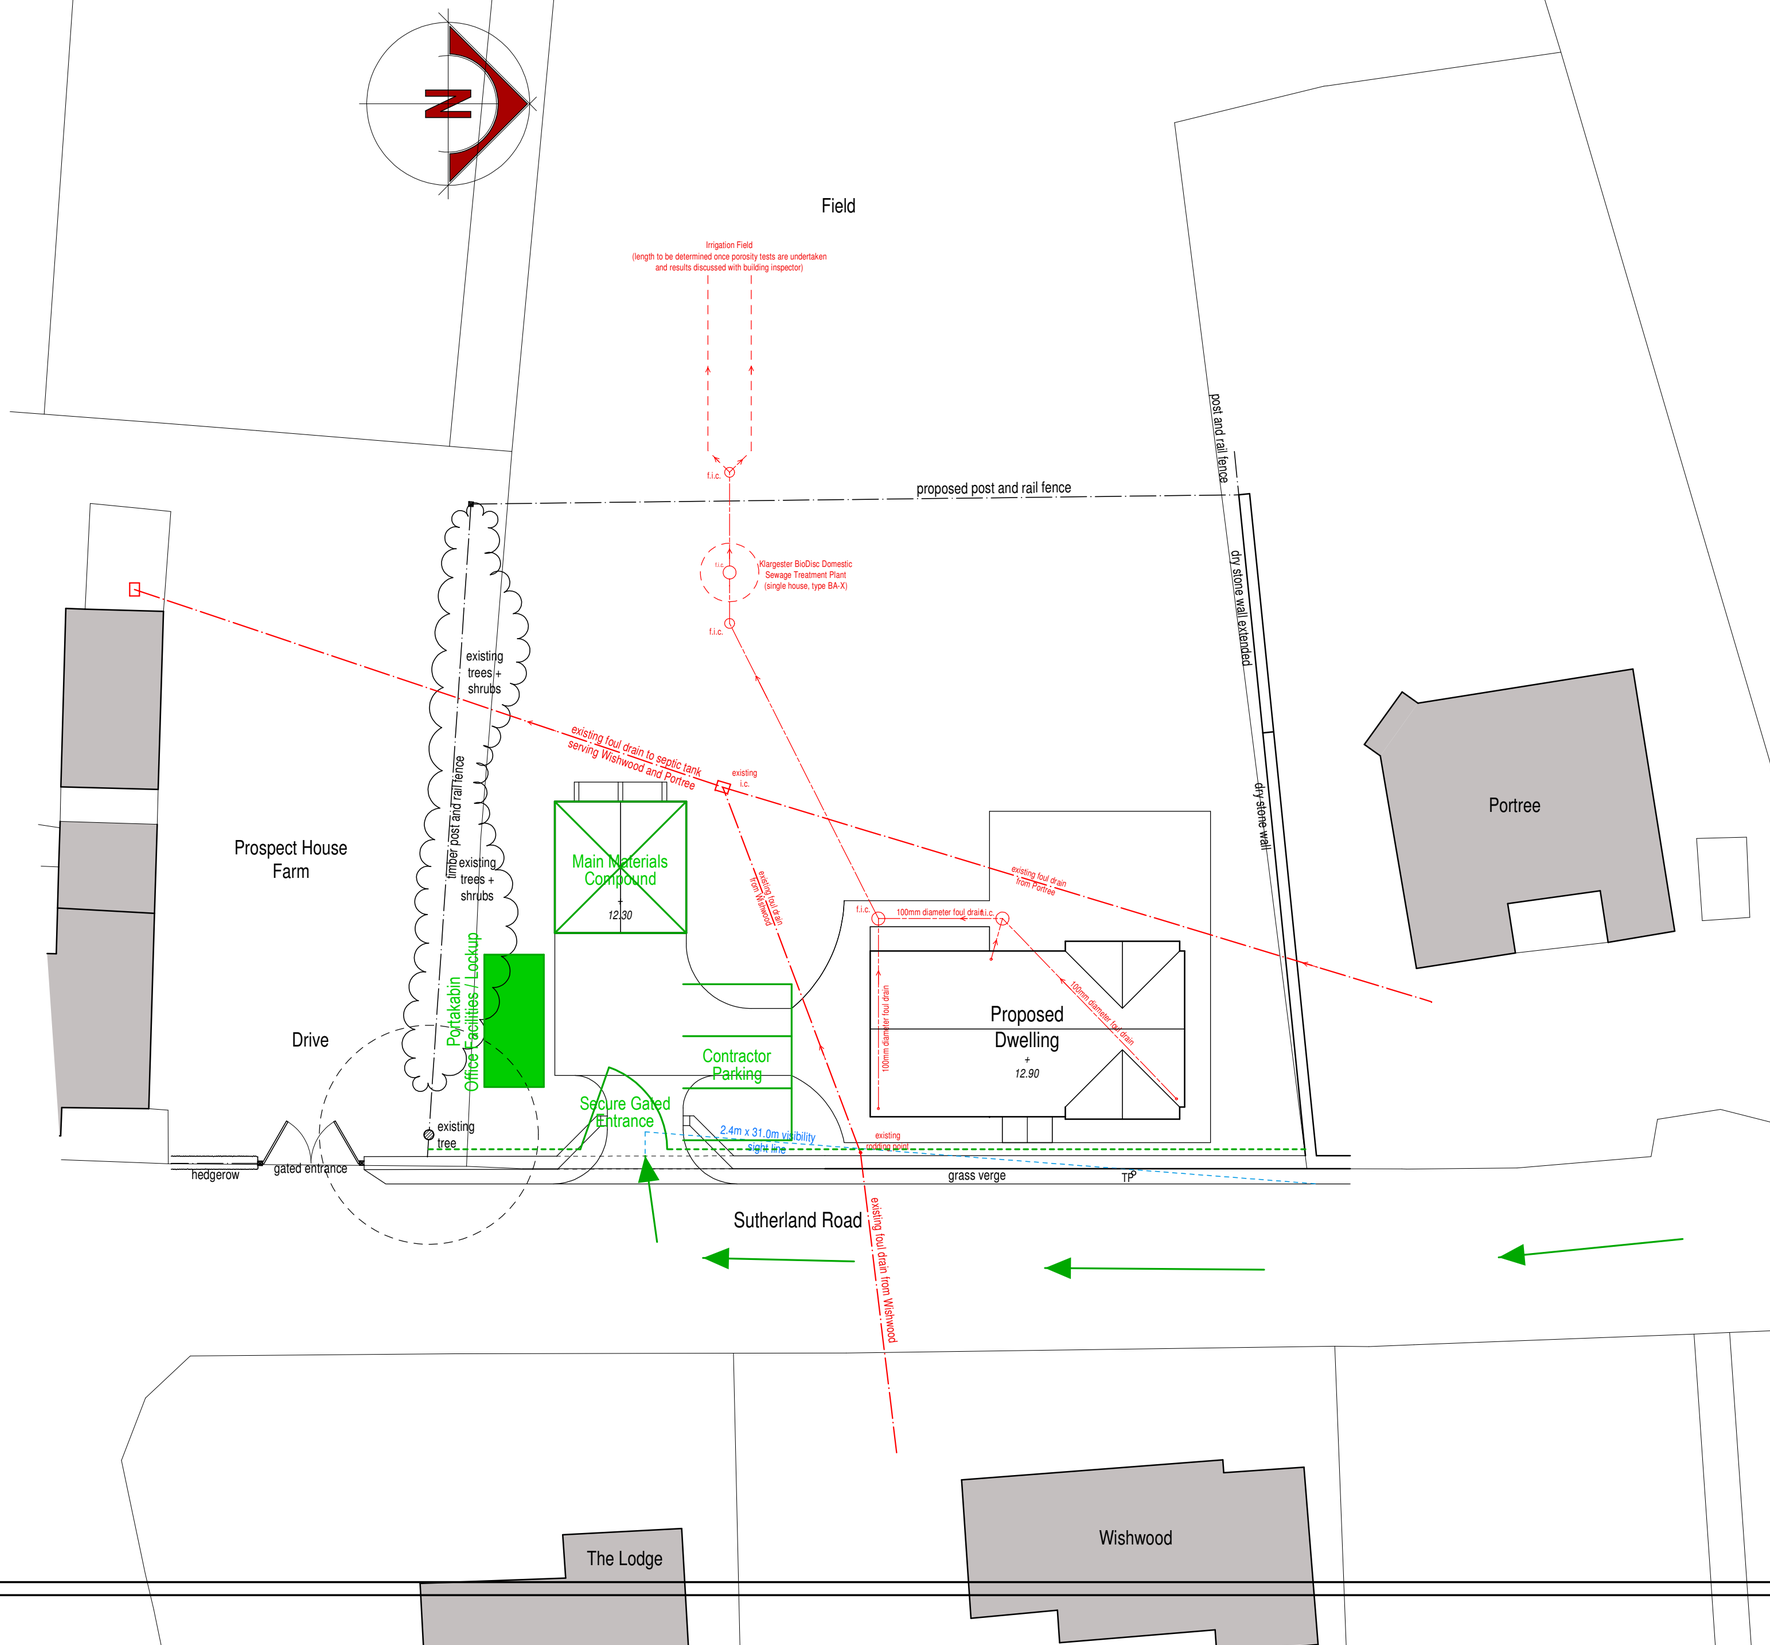

CEMP KEY

- CONTRACTOR FACILITIES
- HERAS FENCING
- VEHICLE ROUTE

0.0m 5.0m 10.0m

scale bar @ 1:200

Mr & Mrs McDermott

PROPOSED DWELLING AT
PROSPECT HOUSE FARM,
SUTHERLAND ROAD, LONGSDON
STOKE-ON-TRENT, ST9 9QD
APPEAL CONDITIONS -
CEMP SITE PLAN

Date	Sheet	Scale
FEBRUARY 2020	A2	1:200
Drg No.	Rev.	Drawn
2018-2381-11	-	NAW / RG

SAMMONS Architectural LIMITED
Chartered Institute of Architectural Technologists Registered Practice
10 Cawdry Buildings, Fountain Street, Leek. ST13 6JP
Telephone: 01538 386002
E-mail: info@sammonsltd.co.uk
Web: www.sammonsltd.co.uk

This drawing is copyright.
All dimensions must be checked prior to commencement.