NOTES:

This drawing, its contents and all information relating to the design herein depicted is the copyright of PARALLEL PI. It may be used once only for its intended purpose under a contract with PARALLEL PI. This drawing & information shall not be used in connection with the erection in full or part of this building unless the building to be erected or the components supplied by PARALLEL PI

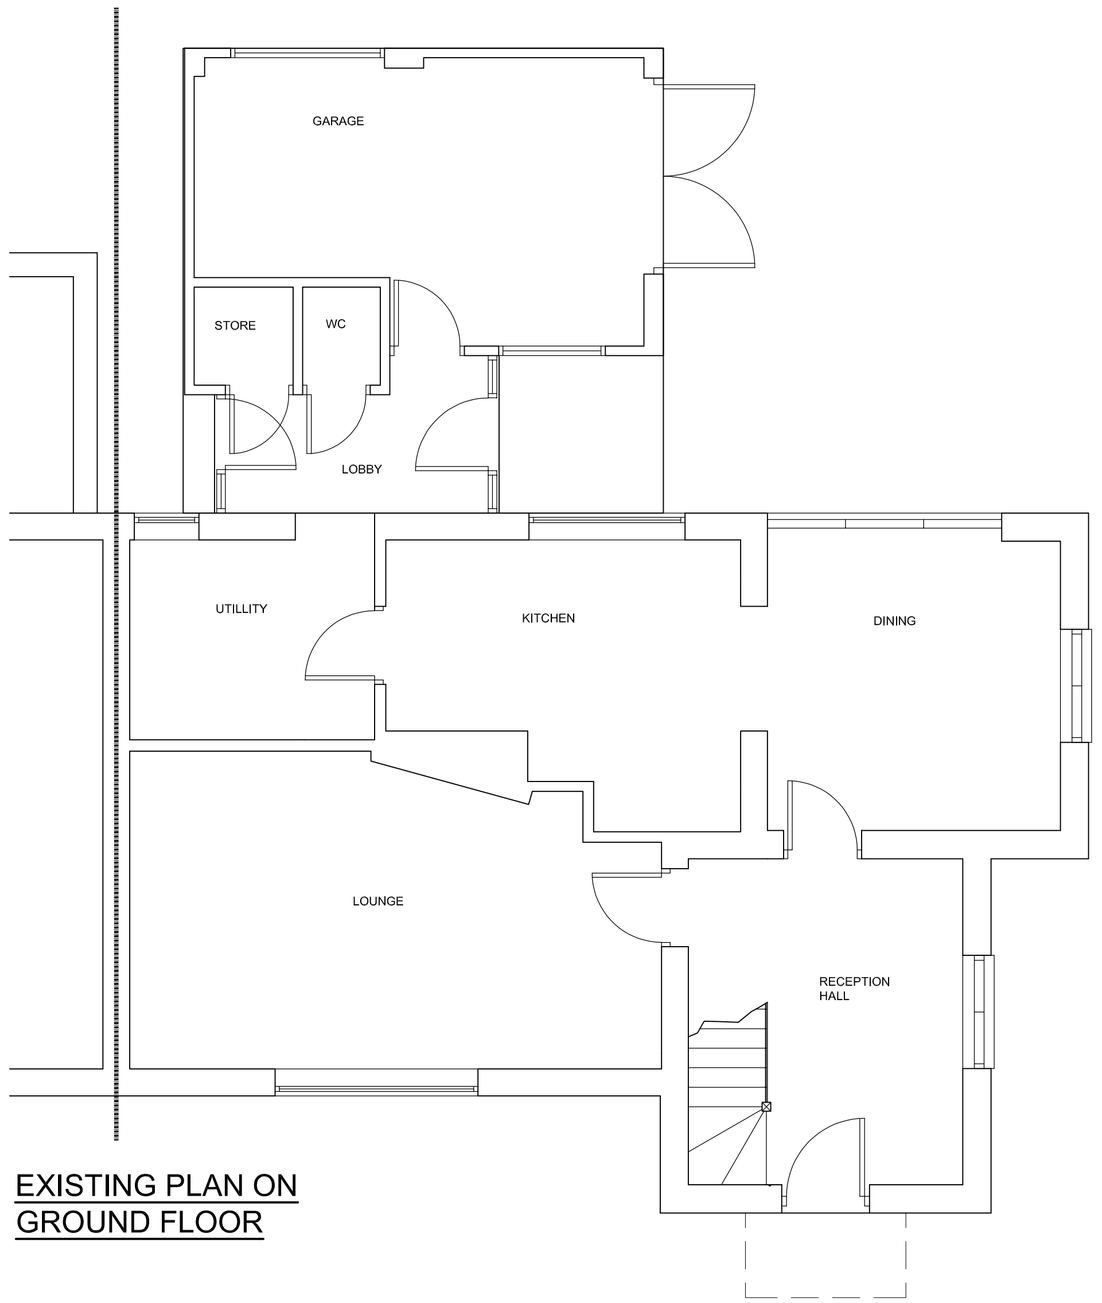

EXISTING PLAN ON
GROUND FLOOR



EXISTING FRONT ELEVATION



EXISTING SIDE ELEVATION

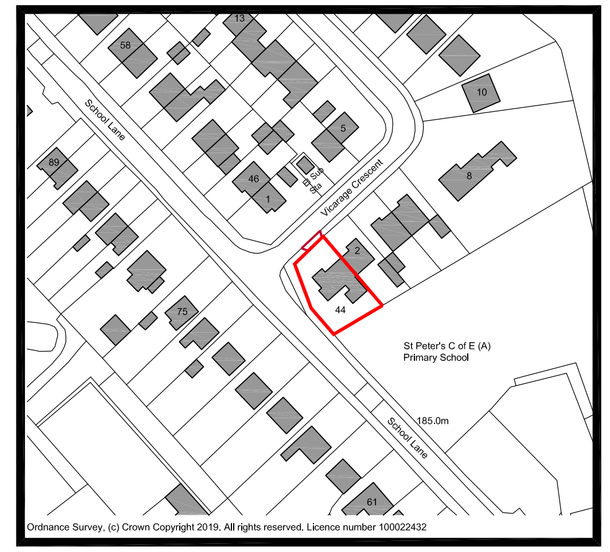

LOCATION PLAN
SCALE 1:1250



EXISTING REAR ELEVATION

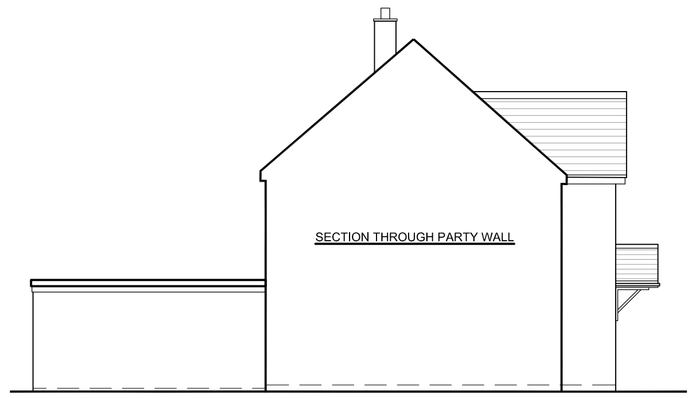

EXISTING SIDE ELEVATION

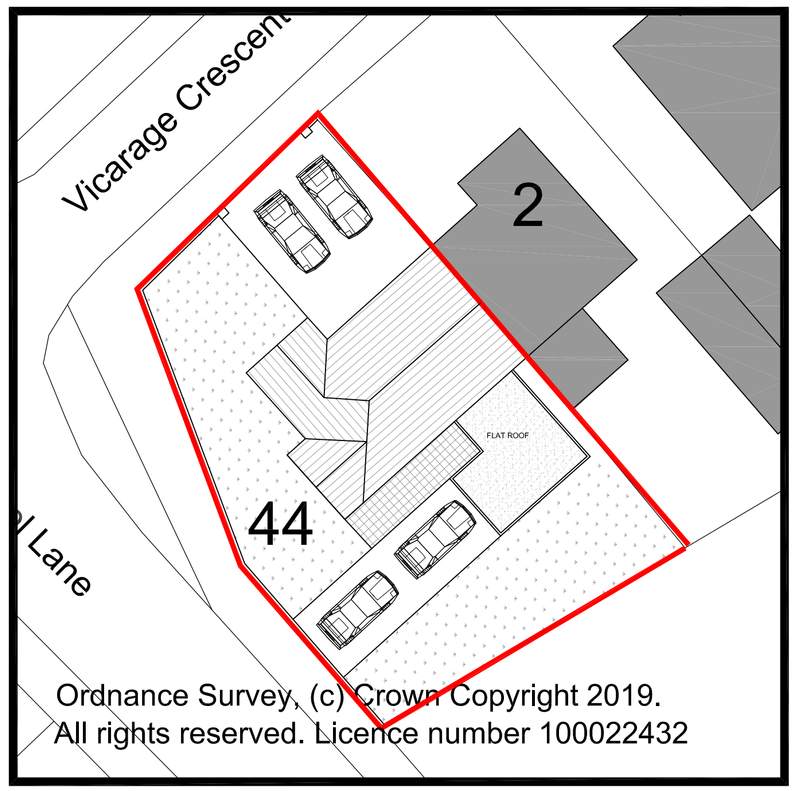

SITE PLAN
SCALE 1:200

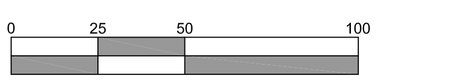

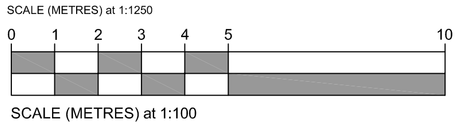

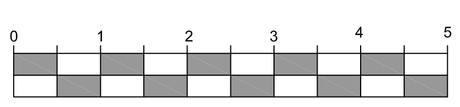

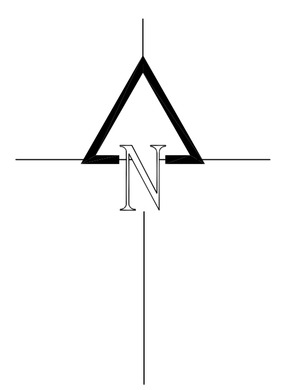

PPA

PP ARCHITRCTURAL LTD
45 ULSTER DRIVE,
KINGSWINFORD,
WEST MIDLANDS
DY6 8JA
01384 623619
pparchitectural@outlook.com

Client
MR & MRS OSBOURNE

Job Title
EXTENSION AT
44 SCHOOL LANE
CAVERSWALL, ST11 9EN

Rev	Date	Revisions

Drawing Title
PLANNING

EXISTING PLAN AND
ELEVATIONS

Scale
1:50, 1:100 @ A1

Date
15/10/19

Drawn By
DMR

Drg. No.
44SL/01

Rev.
A