
NOTES:

This drawing, its contents and all information relating to the design herein depicted is the copyright of PARALLEL PI. It may be used once only for its intended purpose under a contract with PARALLEL PI. This drawing & information shall not be used in connection with the erection in full or part of this building unless the building to be erected or the components supplied by PARALLEL PI

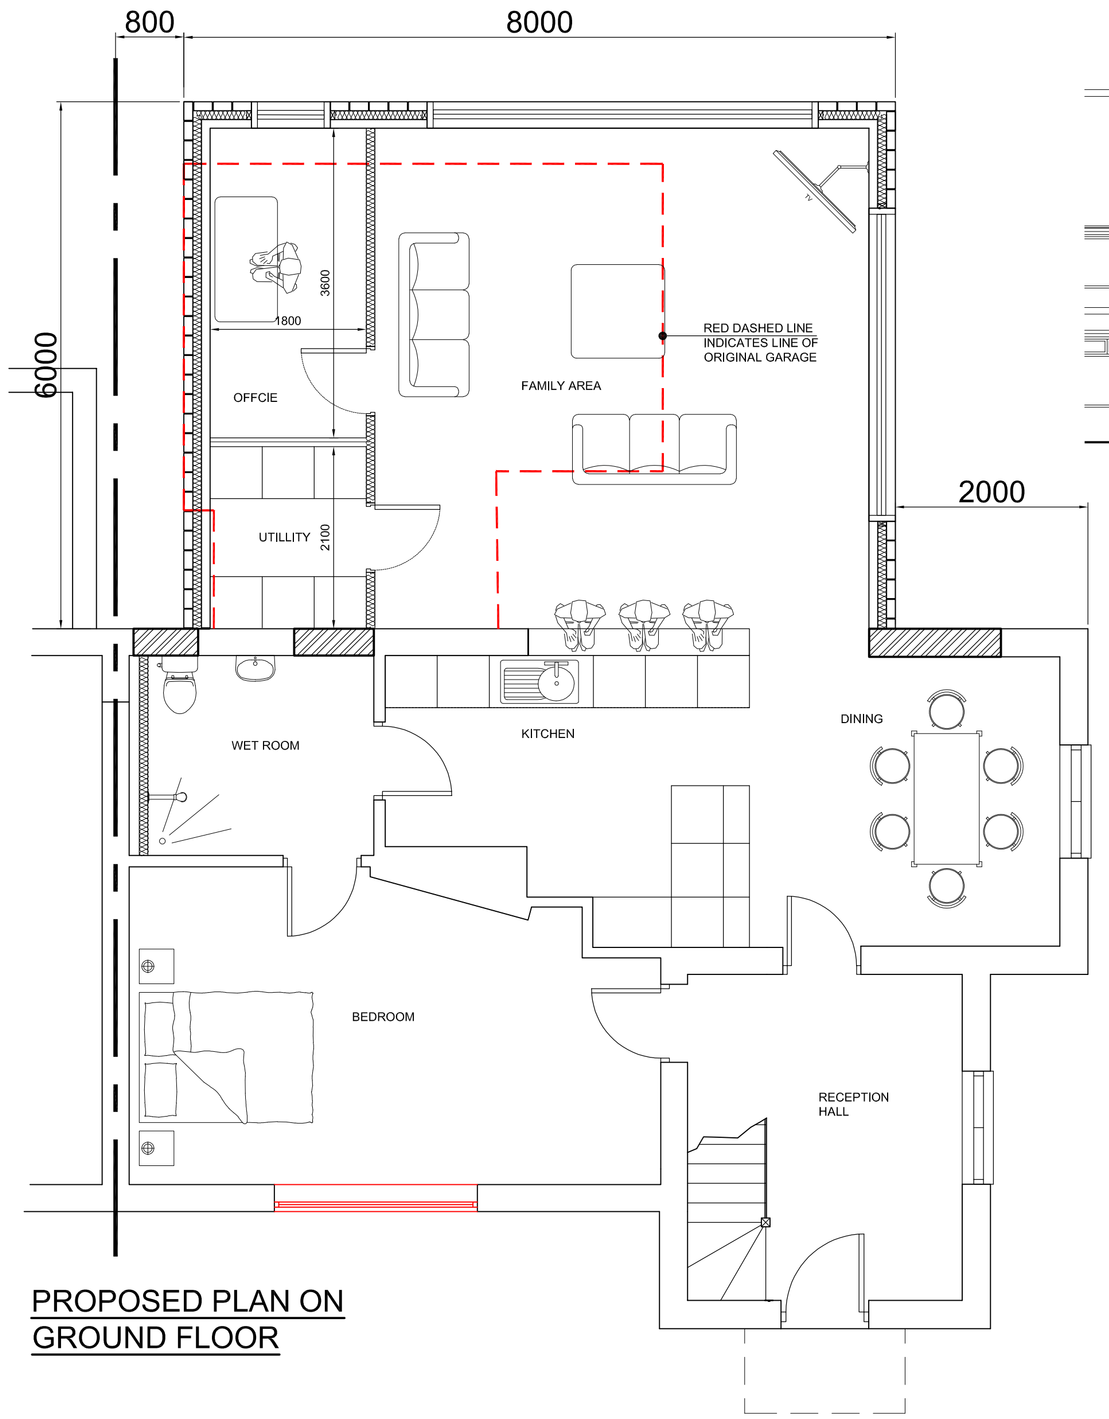

PROPOSED PLAN ON GROUND FLOOR




EXISTING FRONT ELEVATION (UNCHANGED)




PROPOSED SIDE ELEVATION




PROPOSED REAR ELEVATION

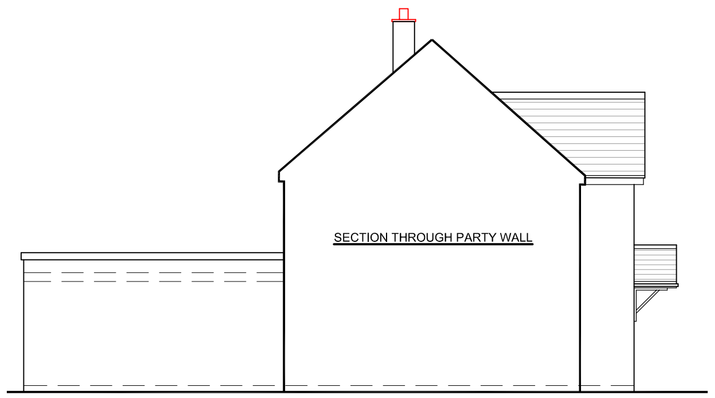

PROPOSED SIDE ELEVATION

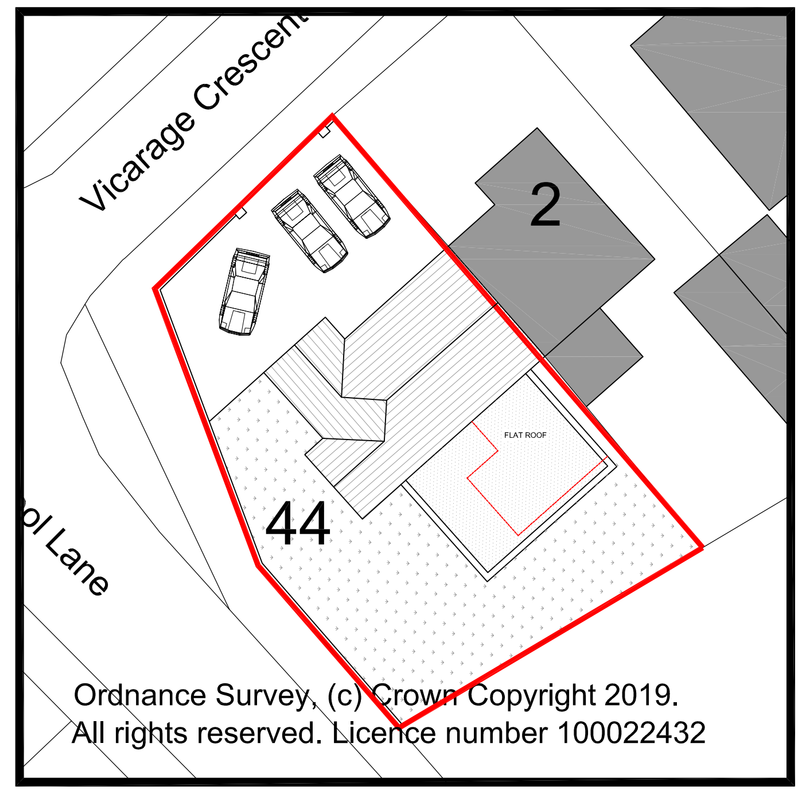

PROPOSED SITE PLAN
SCALE 1:200

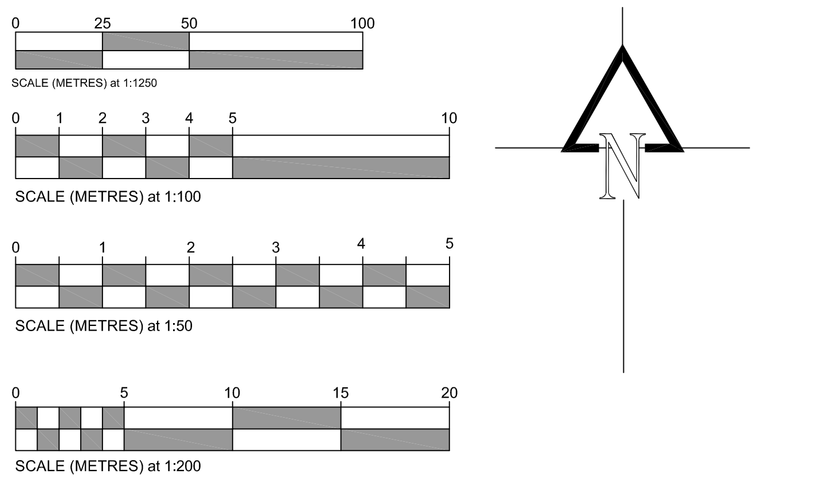

PPA	PP ARCHITRCTURAL LTD 45 ULSTER DRIVE, KINGSWINFORD, WEST MIDLANDS DY6 8JA 01384 623619 pparchitectural@outlook.com	Client: MR & MRS OSBOURNE Job Title: EXTENSION AT 44 SCHOOL LANE CAVERSWALL, ST11 9EN

Rev	Date	Revisions

Drawing Title: PLANNING — EXISTING PLAN AND ELEVATIONS

Scale: 1:50, 1:100 @ A1
Date: 15/10/19
Drawn By: DMR
Drg. No.: 44SL/01
Rev.: A