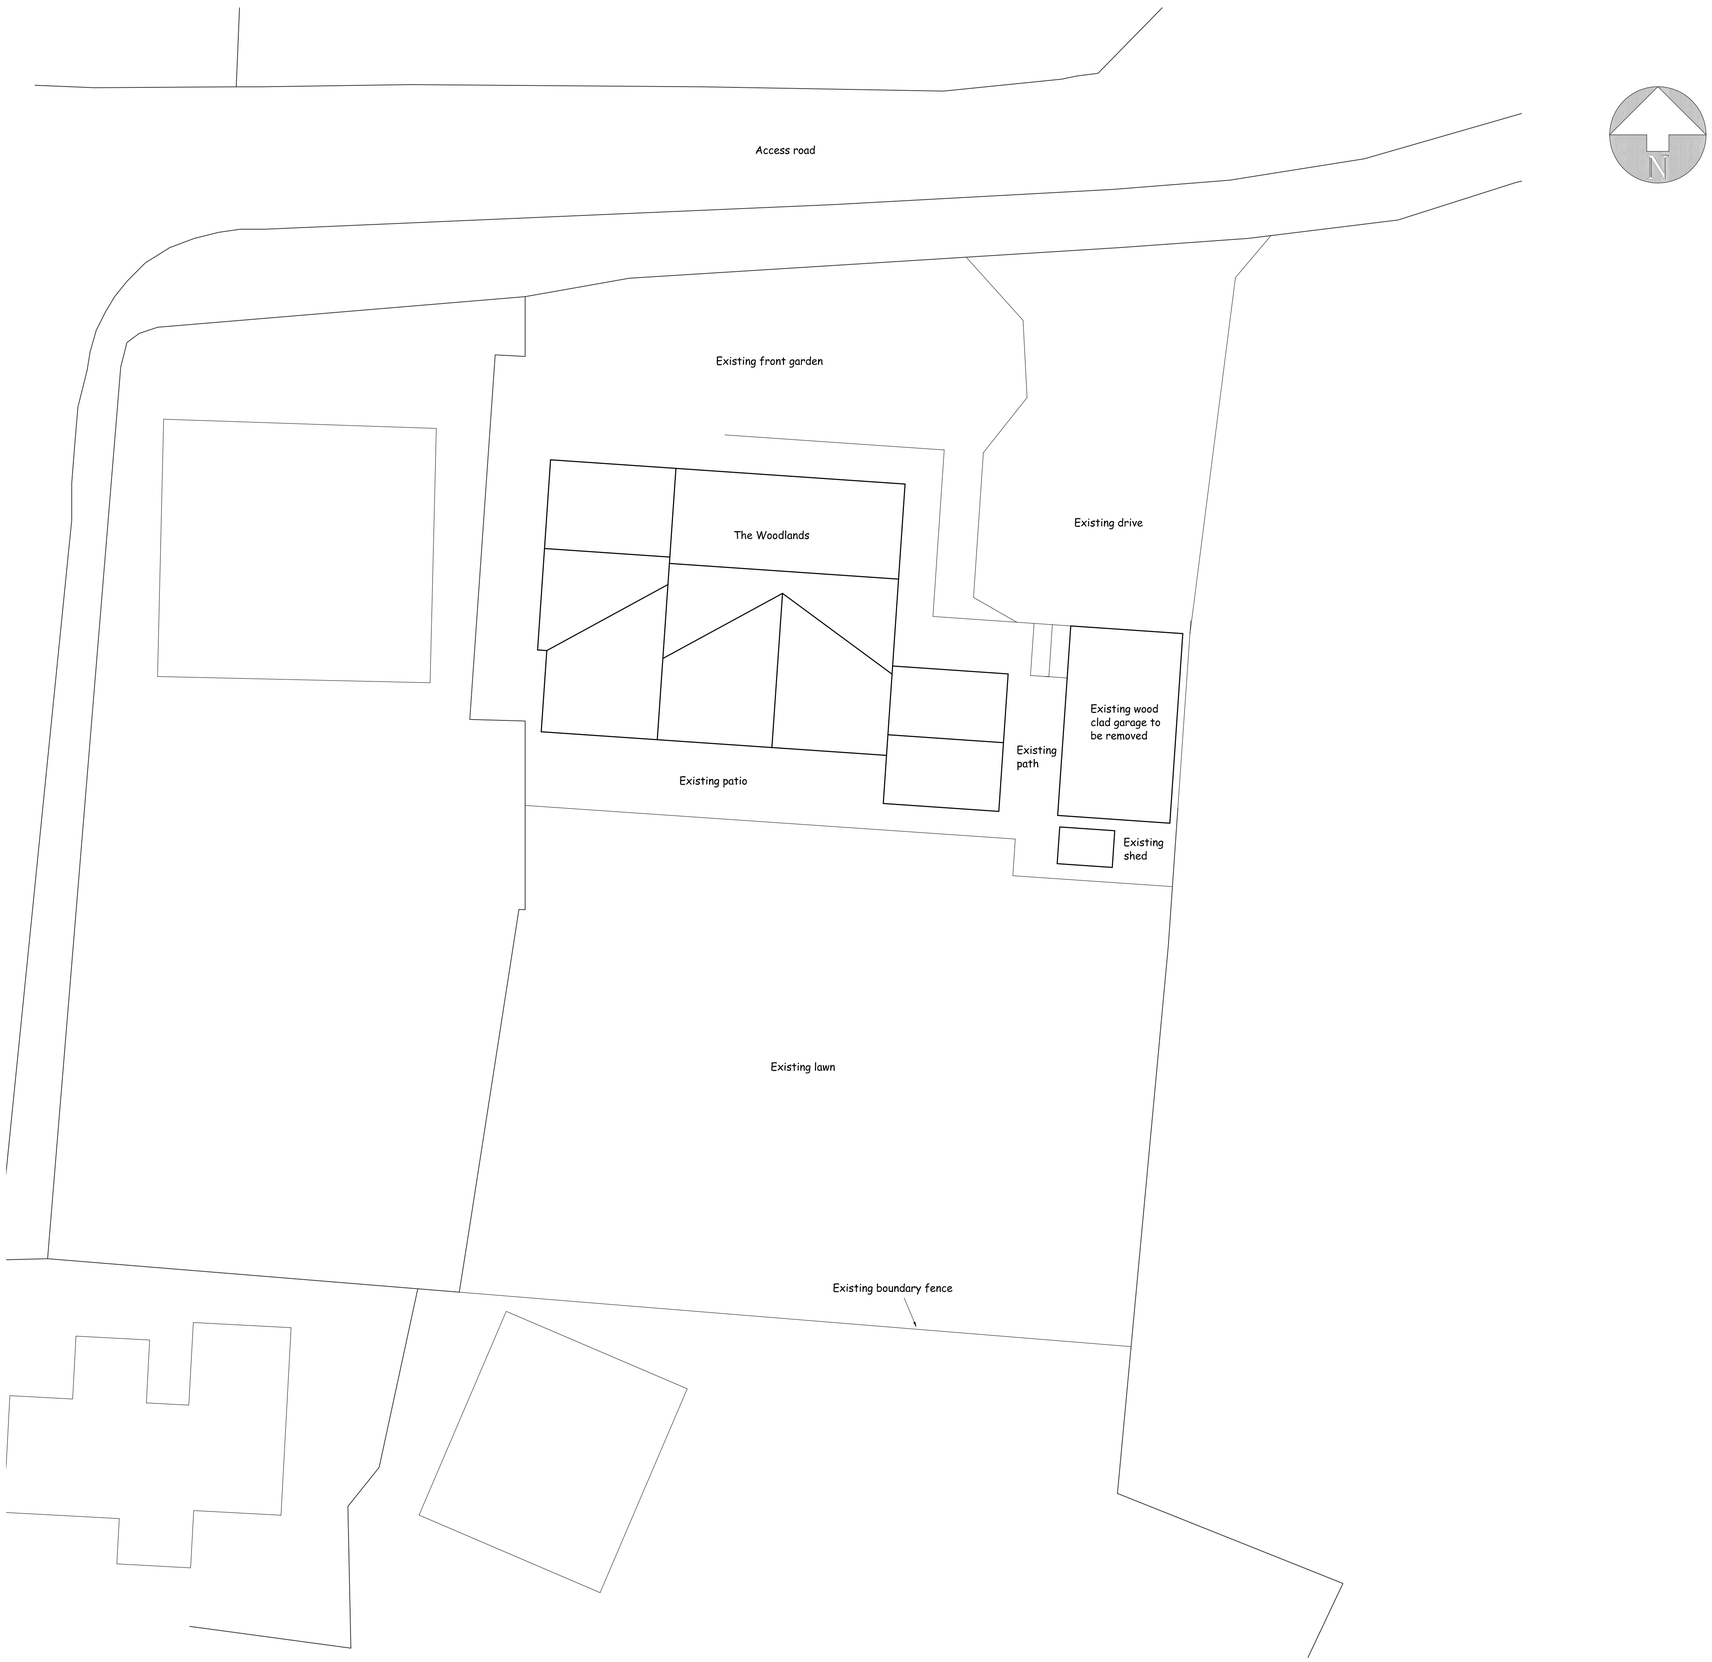

0 1 2 3 4 5 6 7 8 9 10

Scale bar 1.100 metres

Nigel Forrester MCIOB
Building Design Services

ILETT HOUSE, SMITHY BANK, ALTON, STAFFS, ST10 4AD
TEL 01538 702164

www.nigelforrester.co.uk www.sap-calc.co.uk

CLIENT

Mr P Mottram

PROJECT

Proposed garage
at
The Woodlands
Moor Court
Farley Road
Oakamoor
ST10 3BD

DRAWING NUMBER 20/592/04

Existing site plan

SCALES 1/100 @ A1