

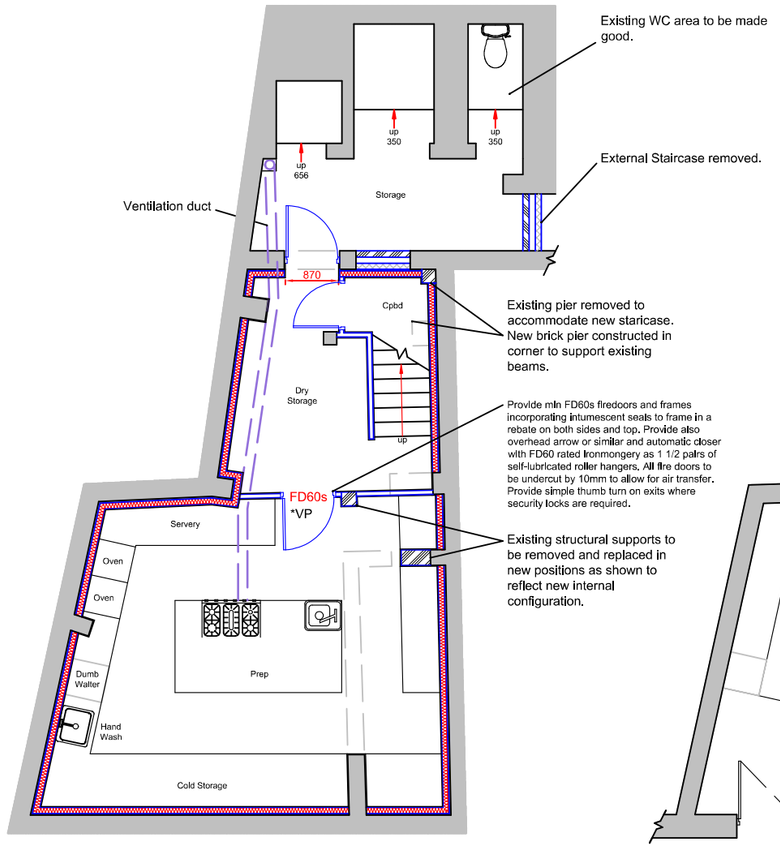



Basement Plan

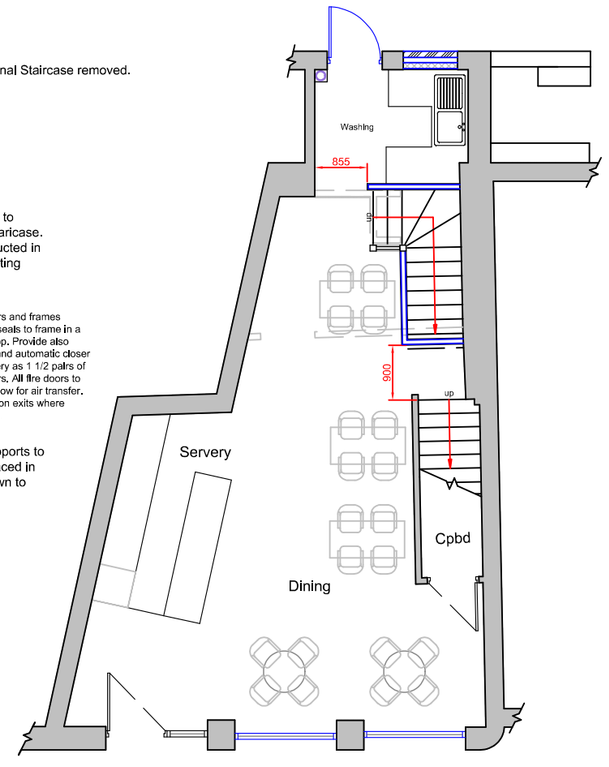

Ground Floor Plan

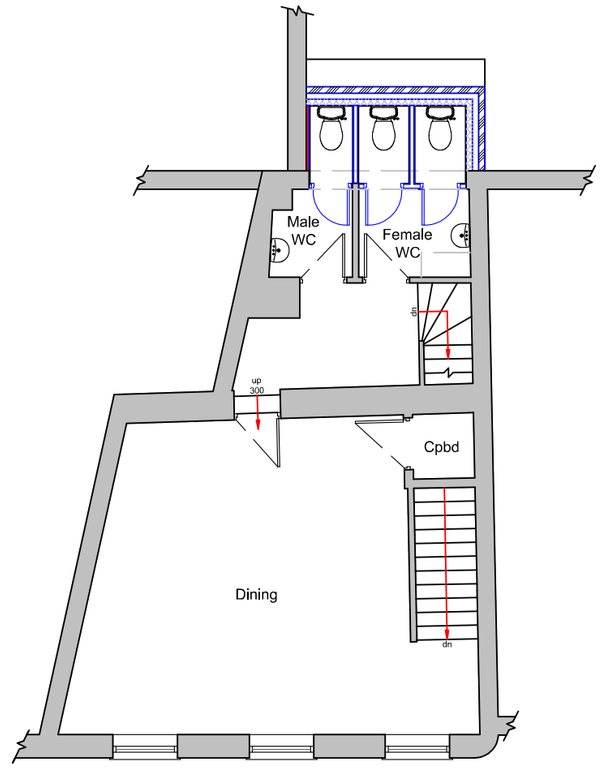


First Floor Plan

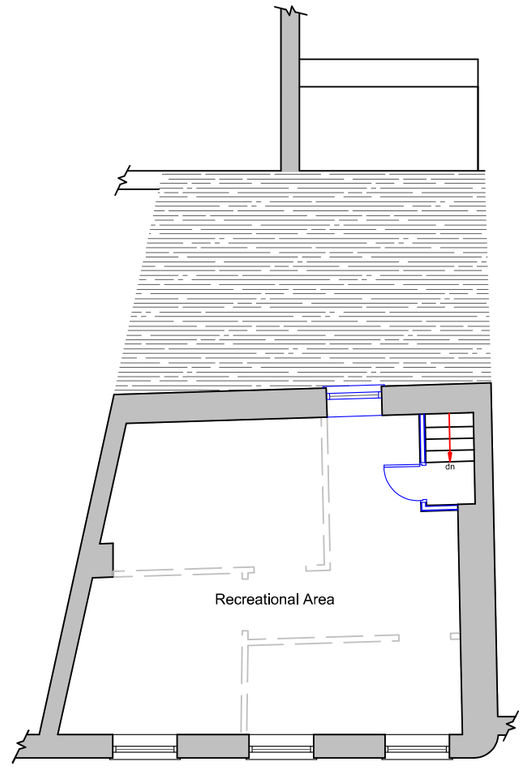

Second Floor Plan



Front Elevation

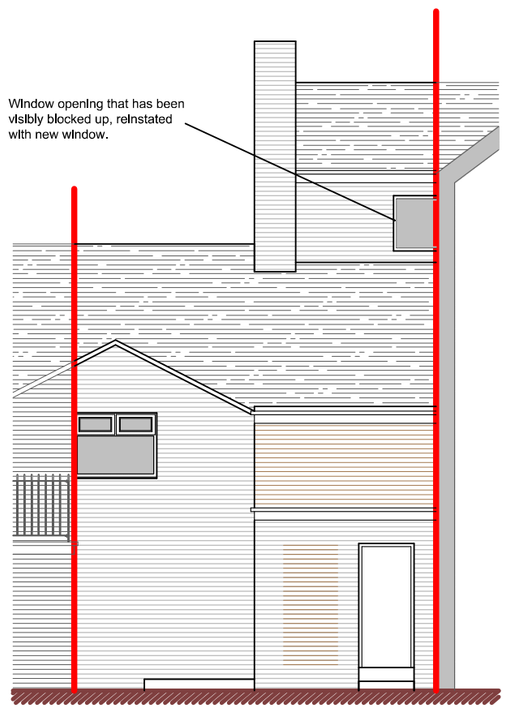

Rear Elevation

Metres

1 2 3 4 5 10

SCALE 1:100

DBD Architectural Consultancy Ltd ©2020

1. Copyright is vested with DBD Architectural Consultancy Ltd.

2. All dimensions to be checked on site before proceeding.

3. Contractor to check/adjust dimensions of new work to suit existing conditions.
Do not assume existing structure or details are plumb, square or level.

4. Contractor must notify the architect of any discrepancies before proceeding.

5. All drawings to be read in conjunction with all other consultants drawings and specs.

Rev	Date	Description
B	17.03.20	Minor amendment
A	16.03.20	Amendments made following comments

DBD Architectural Consultancy

DBD Architectural Consultancy Ltd
50 Broad Street, Leek,
Staffordshire, ST13 5NS
01538 383118
mail@dbdconsultants.co.uk
www.dbdconsultants.co.uk

Client: Mr J Bagdi &
Market Kitchen Cafe
1 Stanley Street
Leek, ST13 5HG

Project: Internal Alterations including Basement Conversion and First Floor Extension

Title: Plans as Proposed

Stage: Planning

Size: A2 | Date: 03.02.20 | Job No: 2004

Scale: 1:100

Drawing Number: PL 03B

Initial draft scheme for comments