102 High Lane, ST6 8RU PROPOSED

SCALE - 1:500

N

SITE PLAN

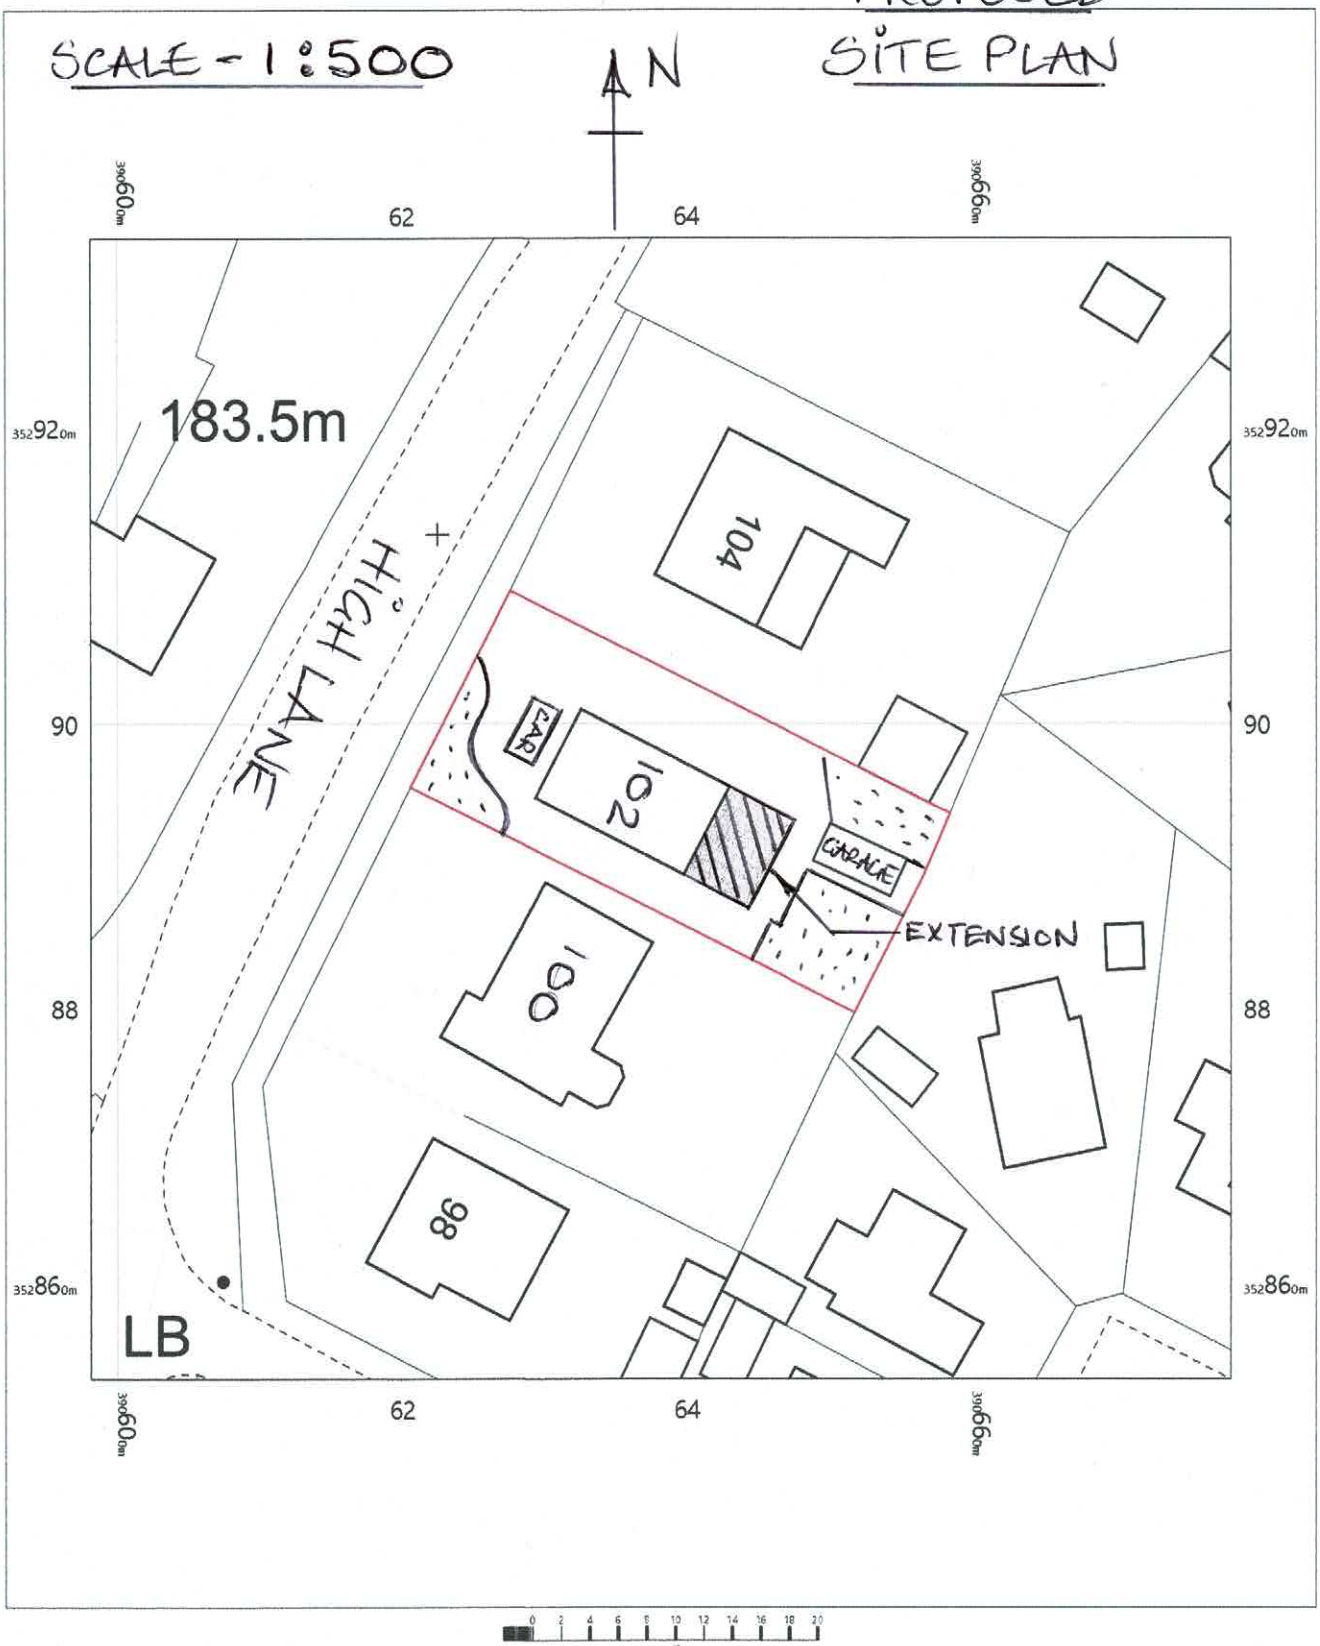

102 High Lane,
Stoke-On-Trent,
Brown Edge,
Staffordshire
ST6 8RU

OS MasterMap 1250/2500/10000 scale
Friday, March 20, 2020, ID: MPMBW-00869245
www.blackwellmapping.co.uk

1:500 scale print at A4, Centre: 390638 E, 352894 N

©Crown Copyright Ordnance Survey. Licence no. 100041041

N

BLACKWELL'S MAPPING SERVICES
PERSONAL & PROFESSIONAL MAPPING
www.blackwellmapping.co.uk
TEL: 0800 151 2612
maps@blackwell.co.uk