

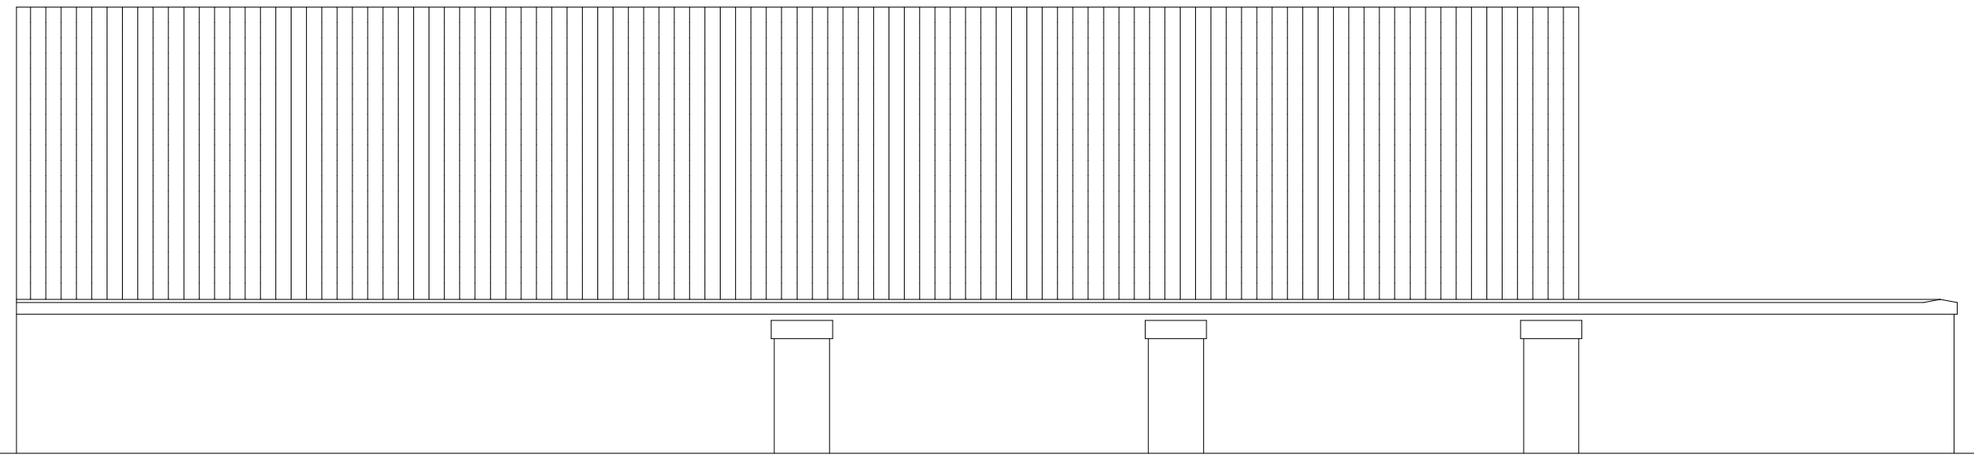



EXISTING EAST ELEVATION

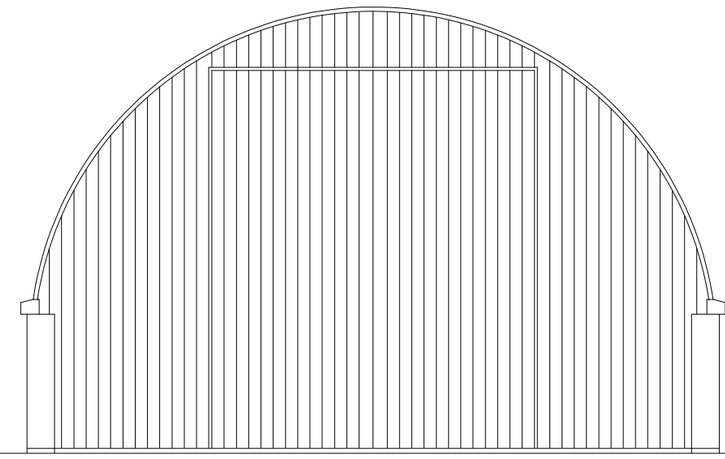


EXISTING NORTH ELEVATION

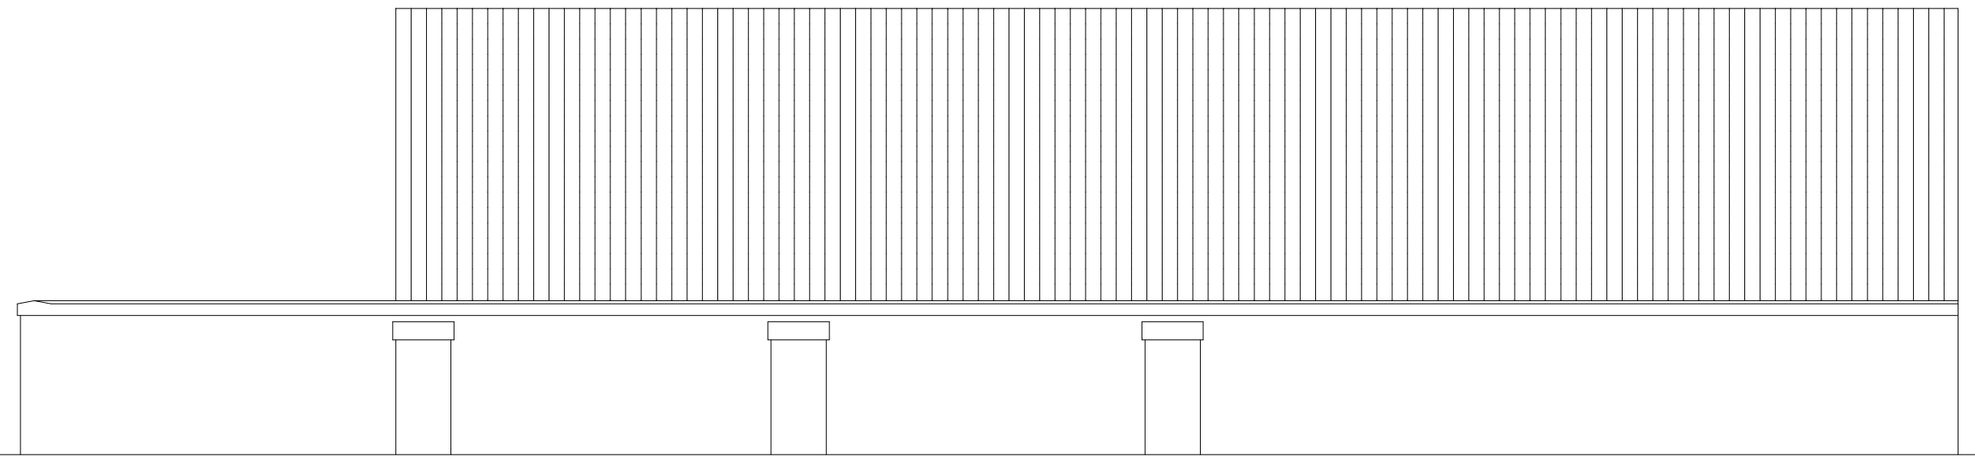


EXISTING WEST ELEVATION

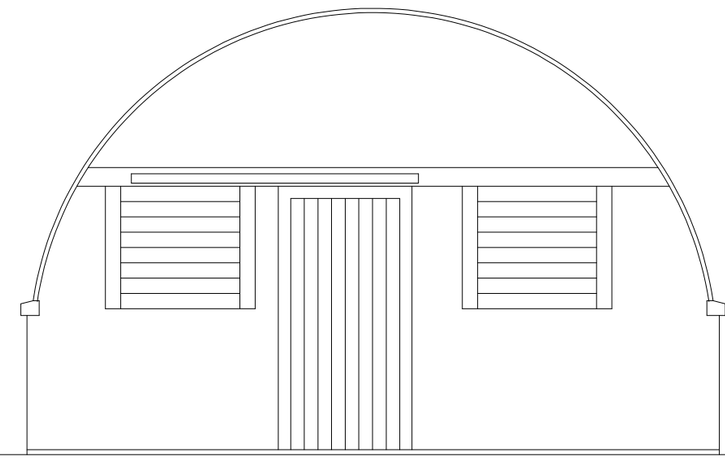


EXISTING SOUTH ELEVATION

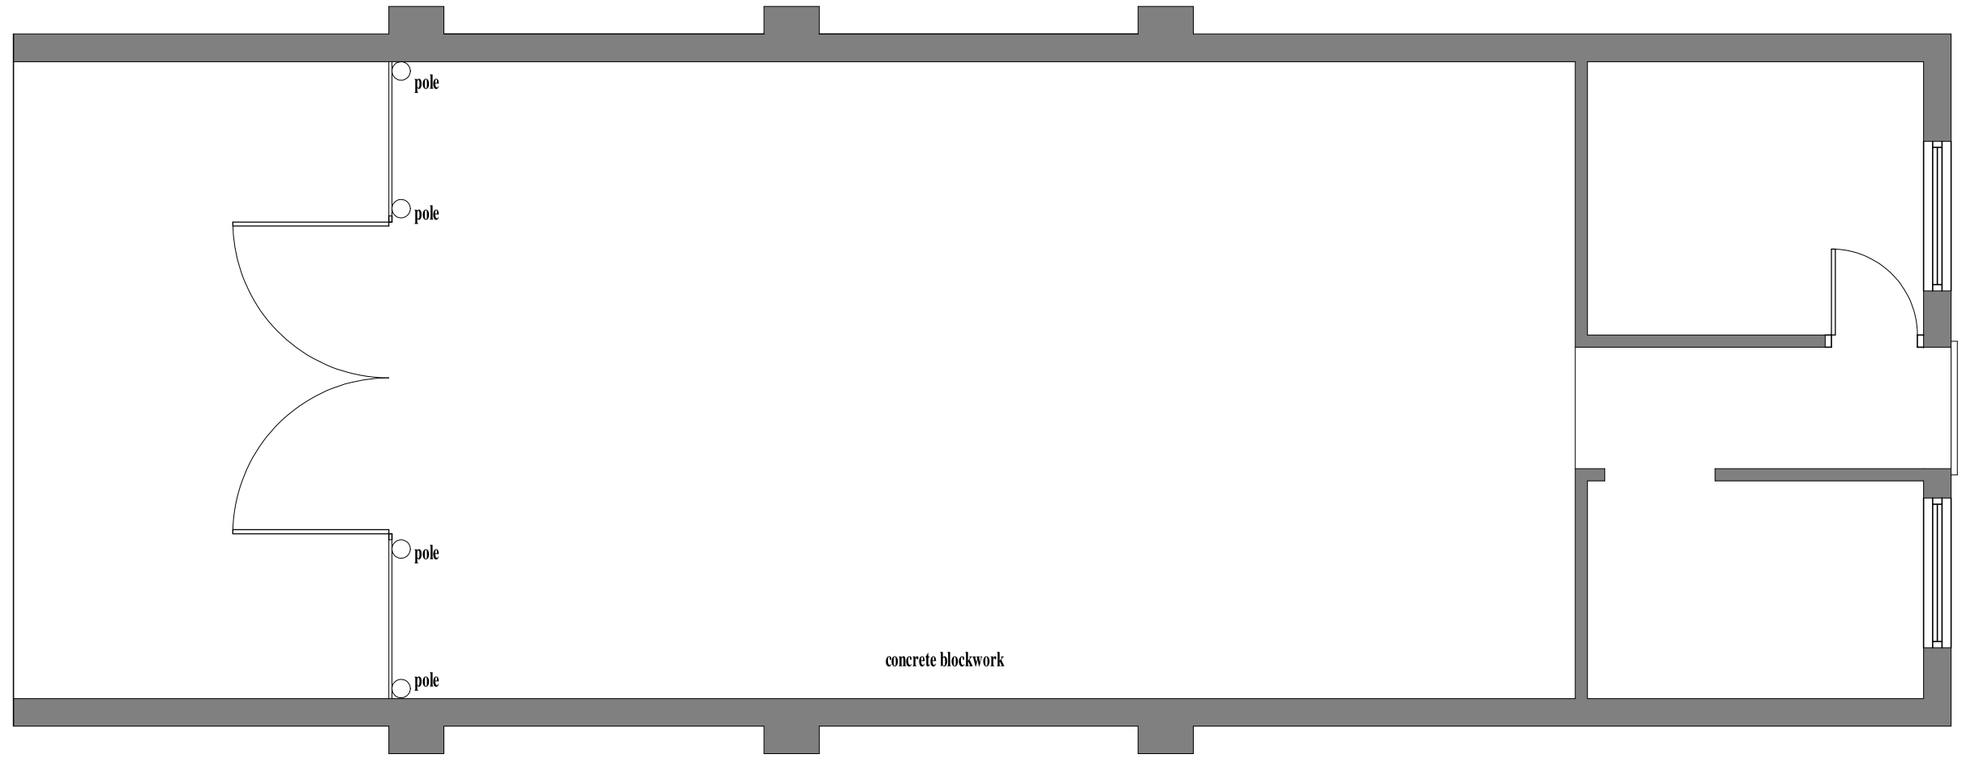

EXISTING GROUND FLOOR PLAN

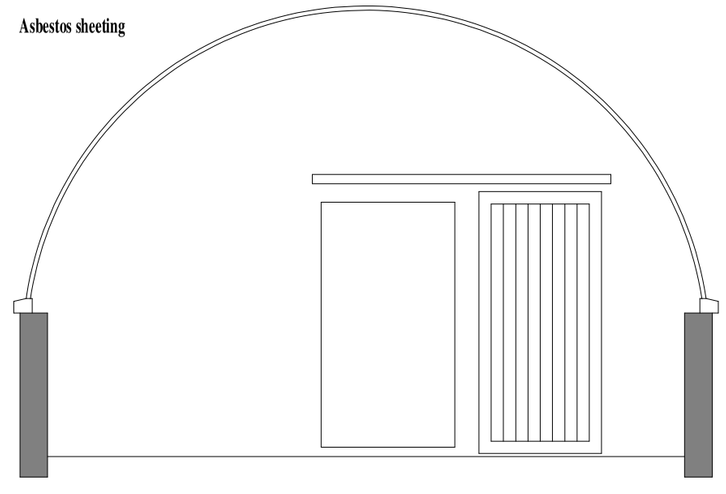

EXISTING CROSS SECTION

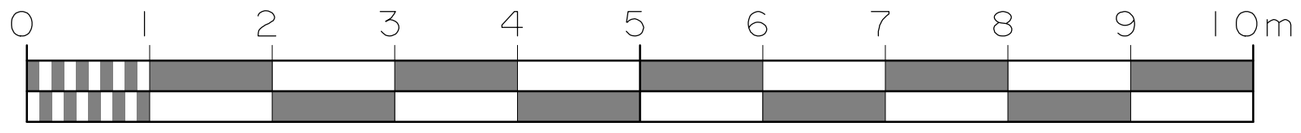

Building Design

CIAT
Registered Practice

TITLE

PROPOSED CONVERSION OF REDUNDANT AGRICULTURAL BUILDING TO RESIDENTIAL UNIT AT OLD STAR FARM
COTON
OAKAMOOR
STAFFORDSHIRE
ST10 3BL

CLIENT

SCOTT WATKIN

DRAWING NO.

SURVEY AS EXISTING

SCALE
1:50

DATE
SEPTEMBER 2019

B. BLAKEMAN CIAT

15A, WHITMORE ROAD, NEWCASTLE,.
STAFFORDSHIRE. ST5 3LY
TEL/FAX 01782 632911