



LOCATION PLAN l:1250

Ordnance Survey, (c) Crown Copyright 2019. All rights reserved. Licence number 100022432

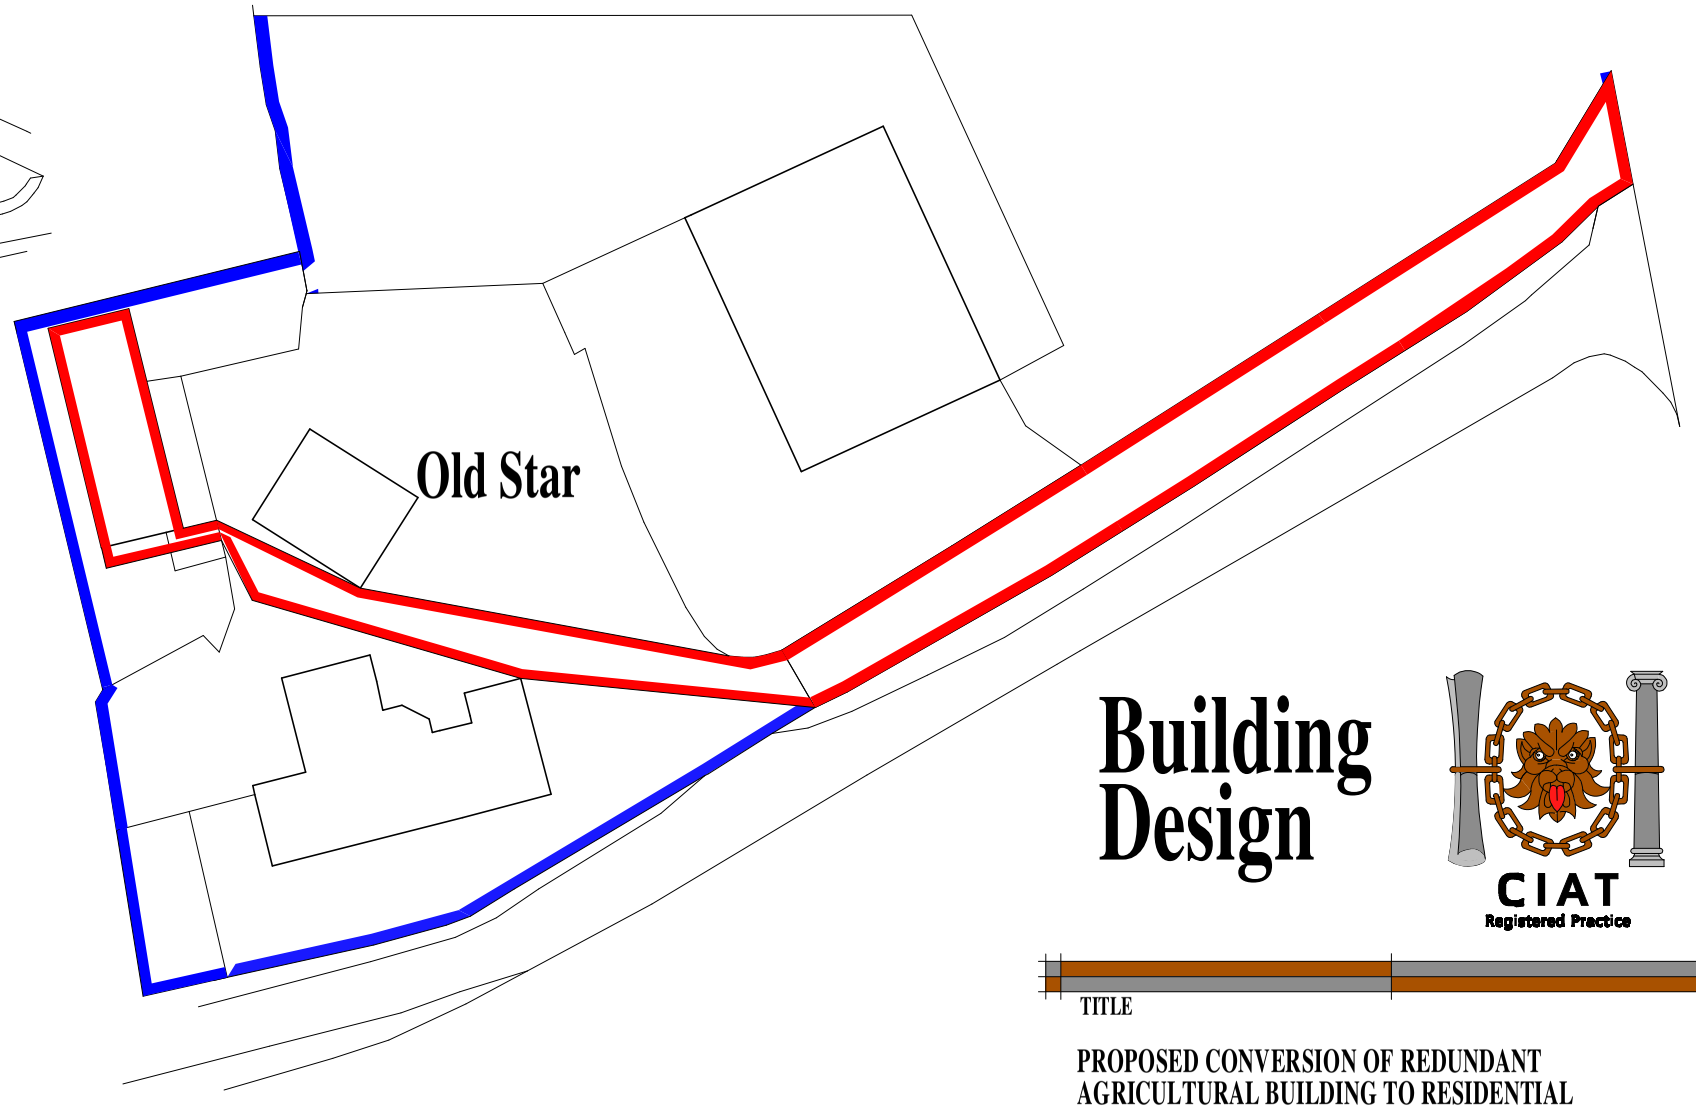

SITE PLAN l:500

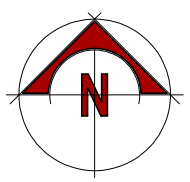

Building Design

CIAT
Registered Practice

TITLE

PROPOSED CONVERSION OF REDUNDANT AGRICULTURAL BUILDING TO RESIDENTIAL UNIT AT OLD STAR FARM
COTON
OAKAMOOR
STAFFORDSHIRE
ST10 3BL

CLIENT

SCOTT WATKIN

DRAWING NO.

LOCATION/SITE PLAN

SCALE
1:1250/500

DATE
JANUARY 2020

B. BLAKEMAN CIAT

15A, WHITMORE ROAD, NEWCASTLE,.
STAFFORDSHIRE. ST5 3LY
TEL/FAX 01782 632911