

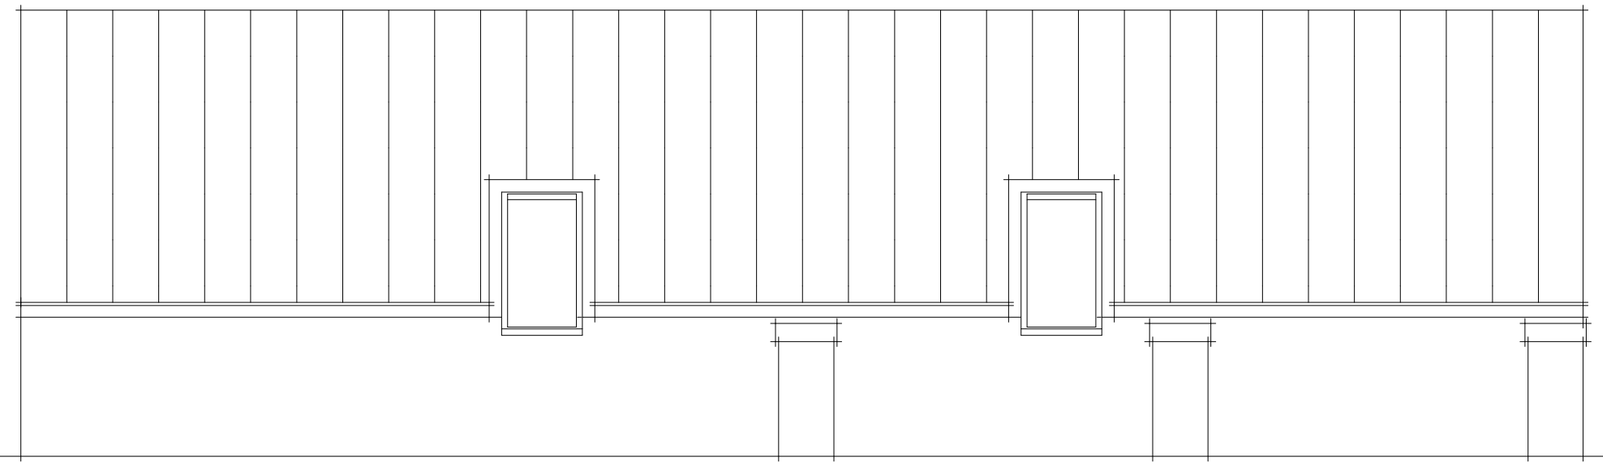



PROPOSED EAST ELEVATION

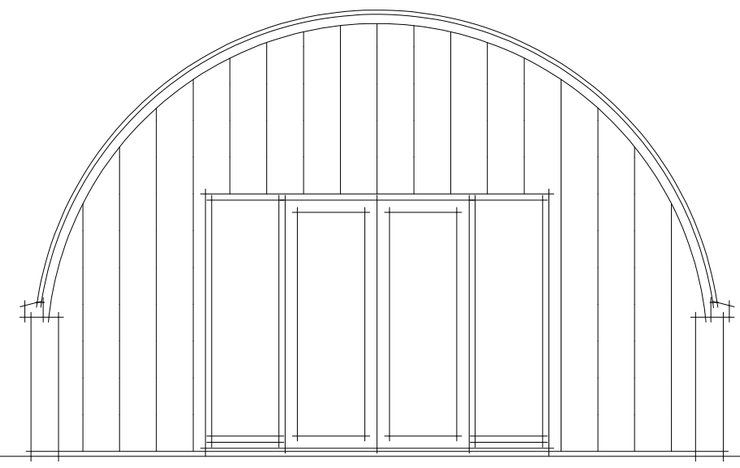


PROPOSED NORTH ELEVATION

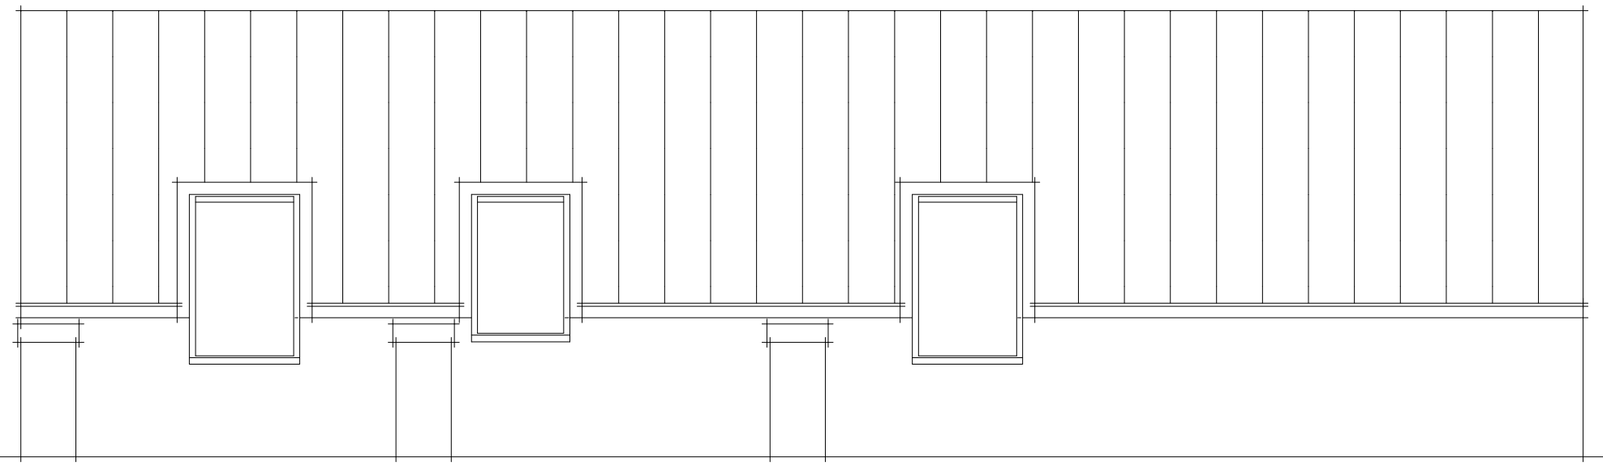


PROPOSED WEST ELEVATION

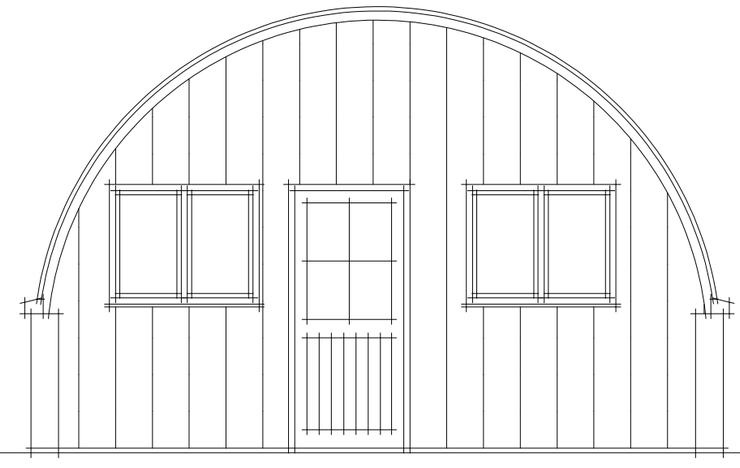


PROPOSED SOUTH ELEVATION

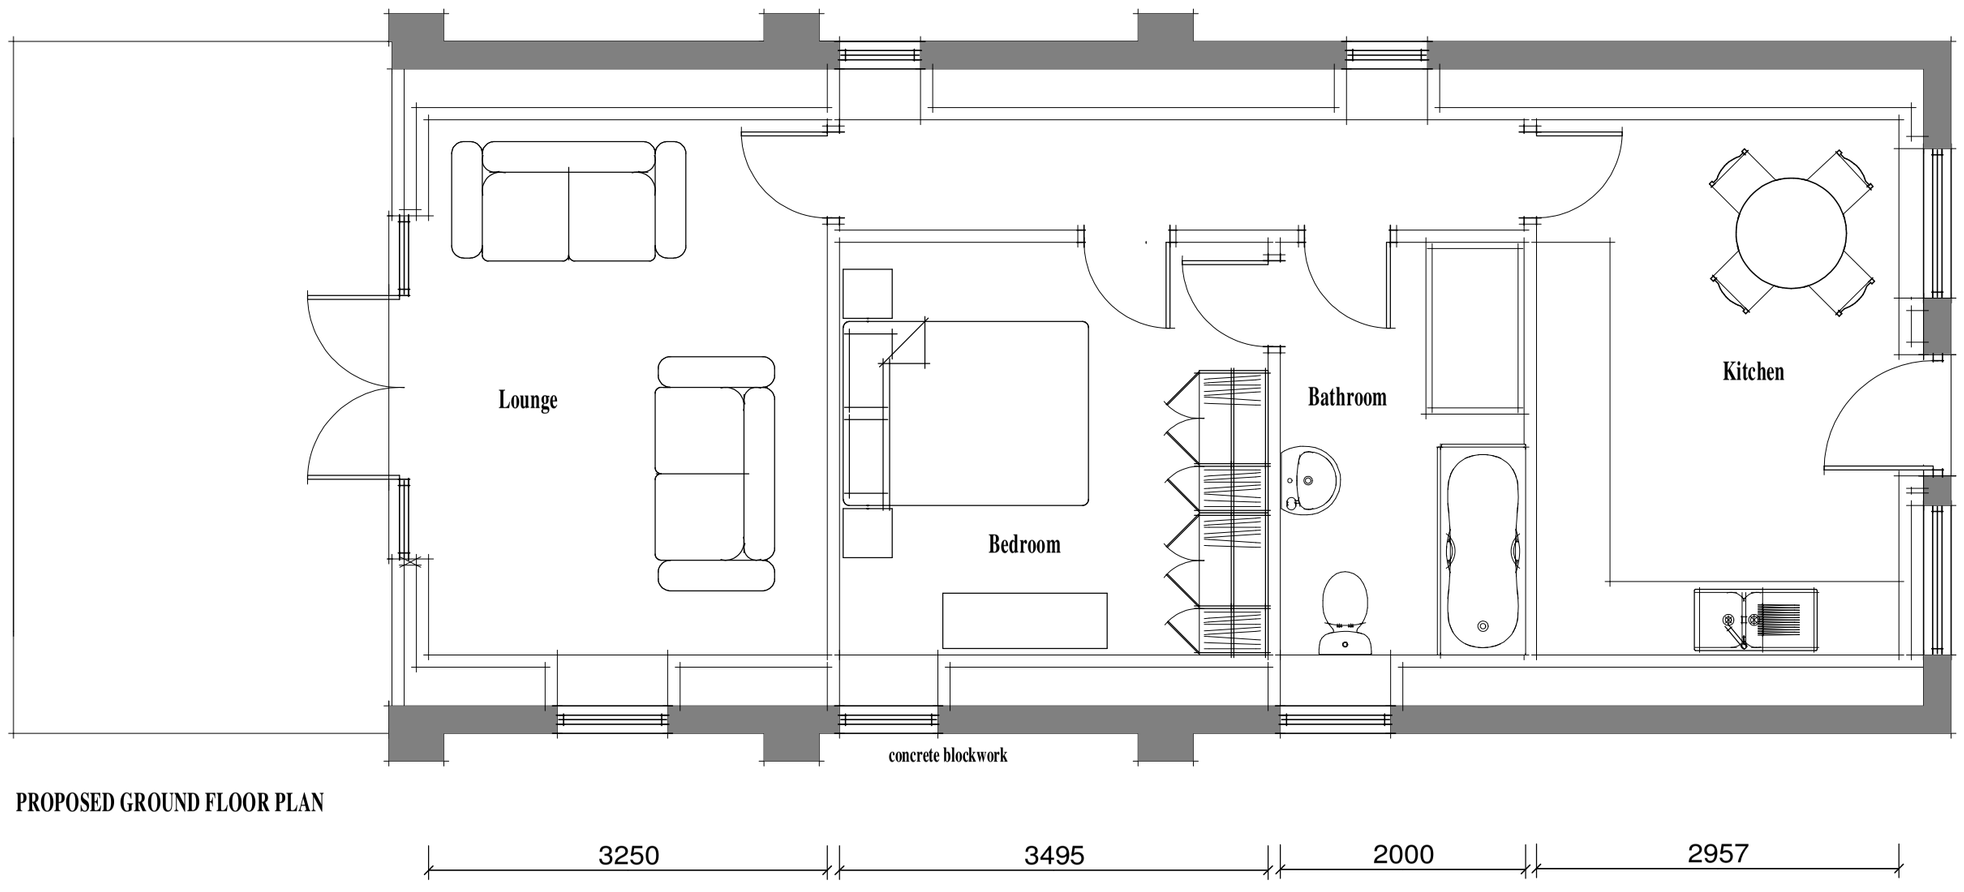

PROPOSED GROUND FLOOR PLAN

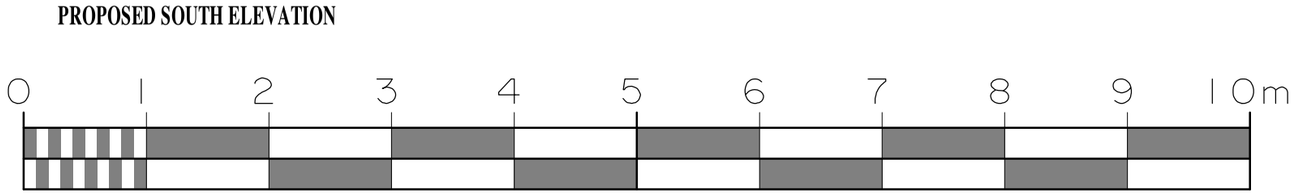

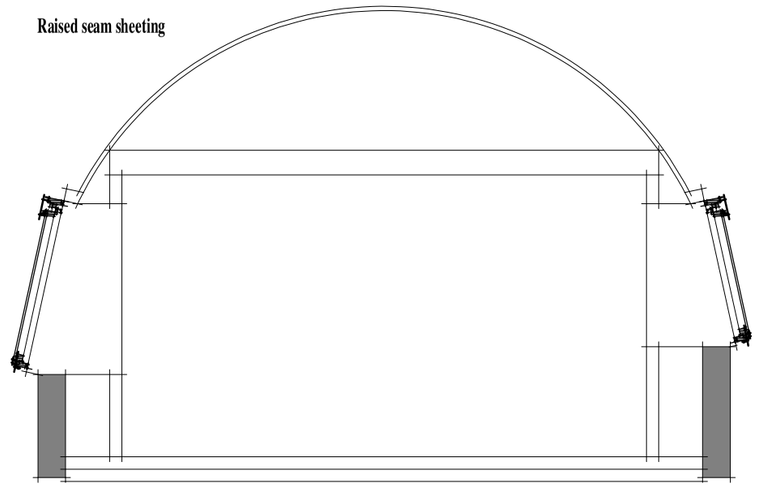

PROPOSED CROSS SECTION

Building Design

CIAT Registered Practice

TITLE

PROPOSED CONVERSION OF REDUNDANT AGRICULTURAL BUILDING TO RESIDENTIAL UNIT AT OLD STAR FARM
COTON
OAKAMOOR
STAFFORDSHIRE
ST10 3BL

CLIENT

SCOTT WATKIN

DRAWING NO.

PLANNING 1

SCALE
1:50

DATE
NOVEMBER 2019

B. BLAKEMAN CIAT

15A, WHITMORE ROAD, NEWCASTLE,.
STAFFORDSHIRE. ST5 3LY
TEL/FAX 01782 632911