Agricultural Building
Old Star Farm.

timber boarding on frame.

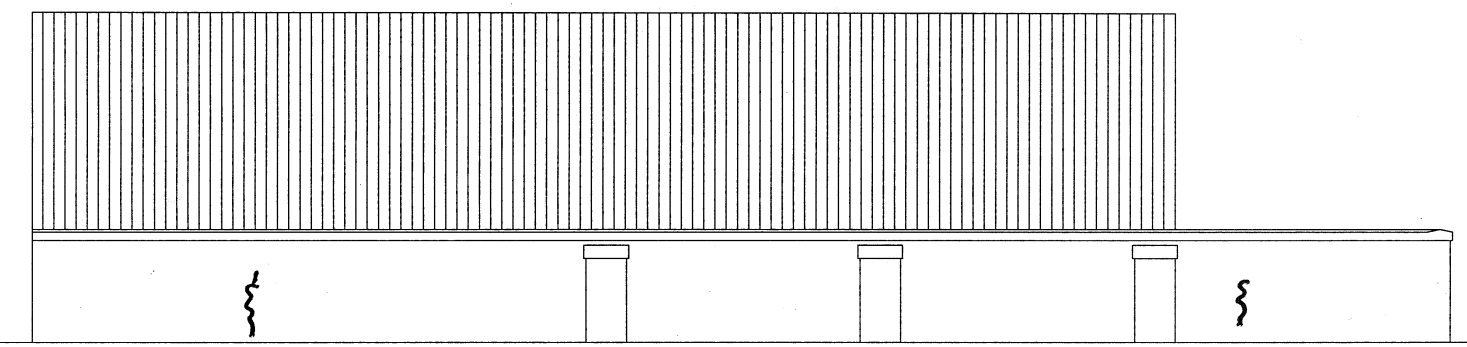

EXISTING EAST ELEVATION

fracture

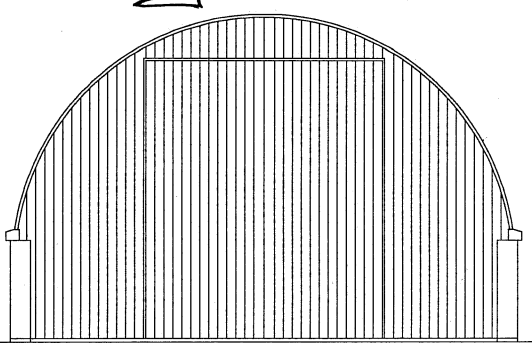

EXISTING NORTH ELEVATION

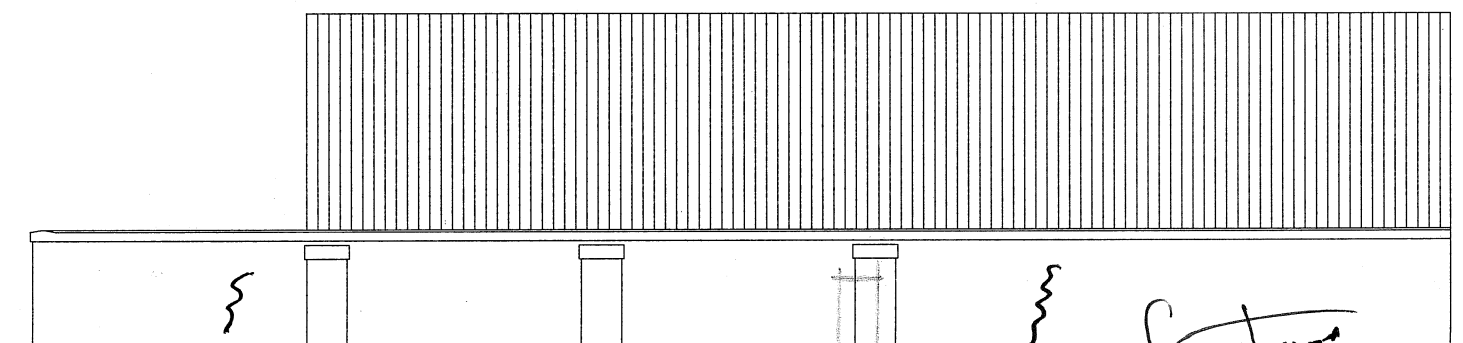

EXISTING WEST ELEVATION

missing block

fracture

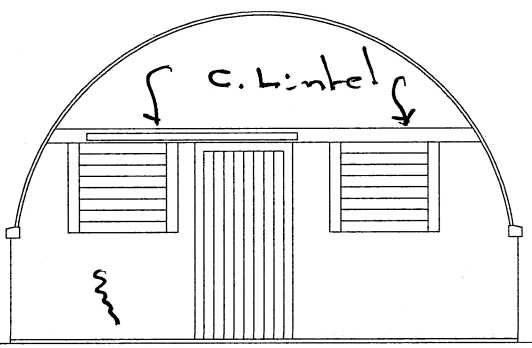

EXISTING SOUTH ELEVATION

fracture

D