
48 Wardle Crescent, Leek, ST13 5PW

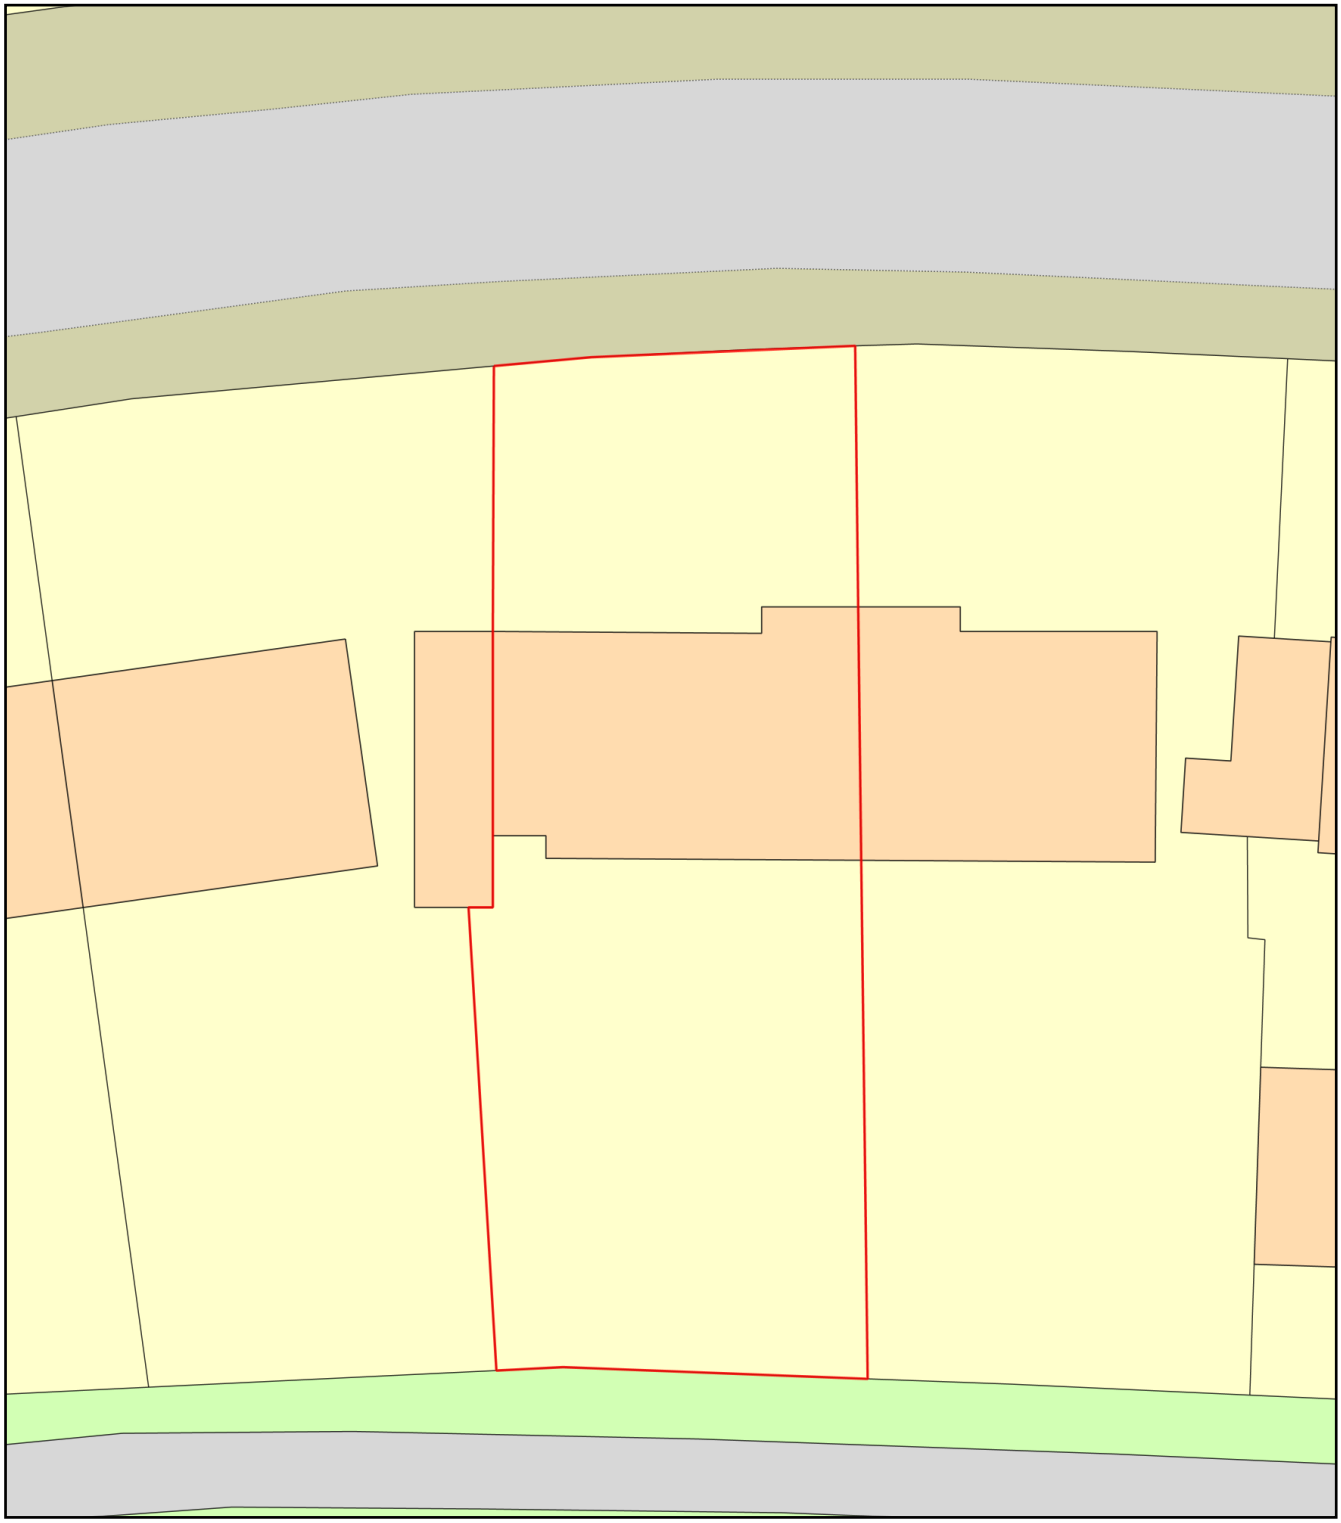

0 10

Metres

N

ReQuestaPlan

Plan Produced for: Daniel McKenna

Date Produced: 25 Mar 2020

Plan Reference Number / TQRQM20085134918120 / 1

Scale: 1:200 @ A4

© Crown copyright and database rights 2019 OS 100042766