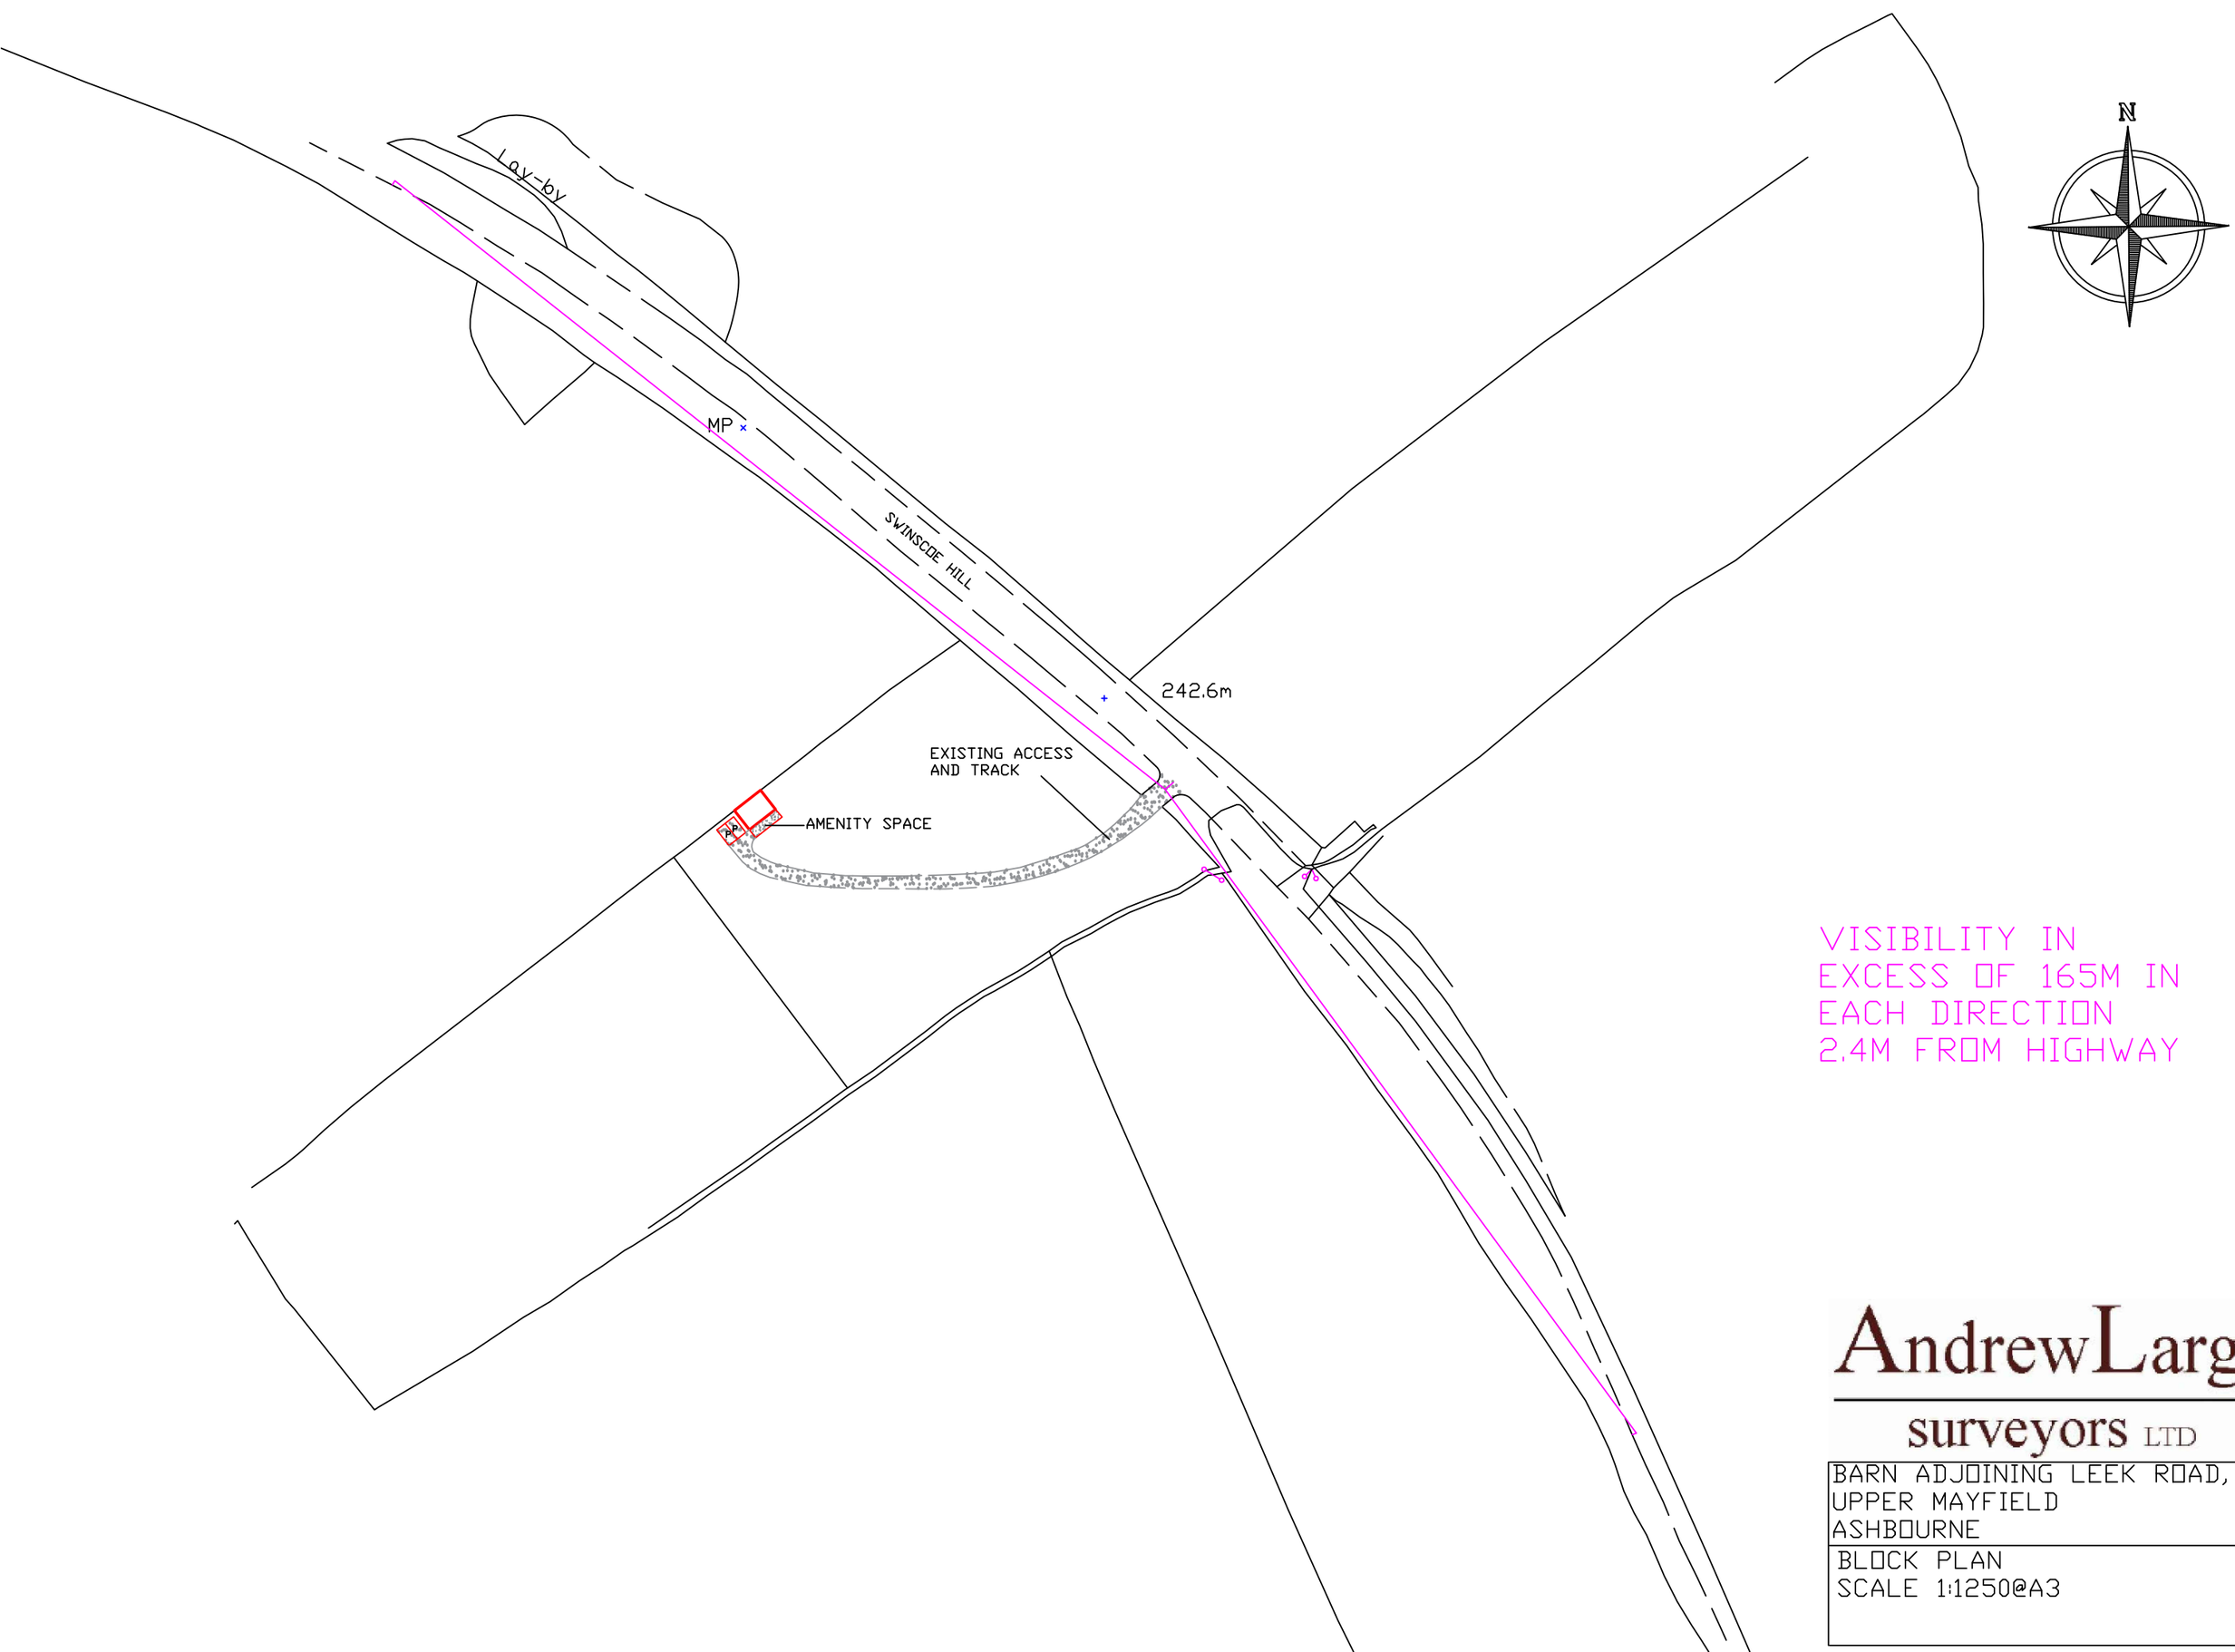

VISIBILITY IN
EXCESS OF 165M IN
EACH DIRECTION
2.4M FROM HIGHWAY

AndrewLarge
surveyors LTD

BARN ADJOINING LEEK ROAD,
UPPER MAYFIELD
ASHBOURNE

BLOCK PLAN
SCALE 1:1250@A3