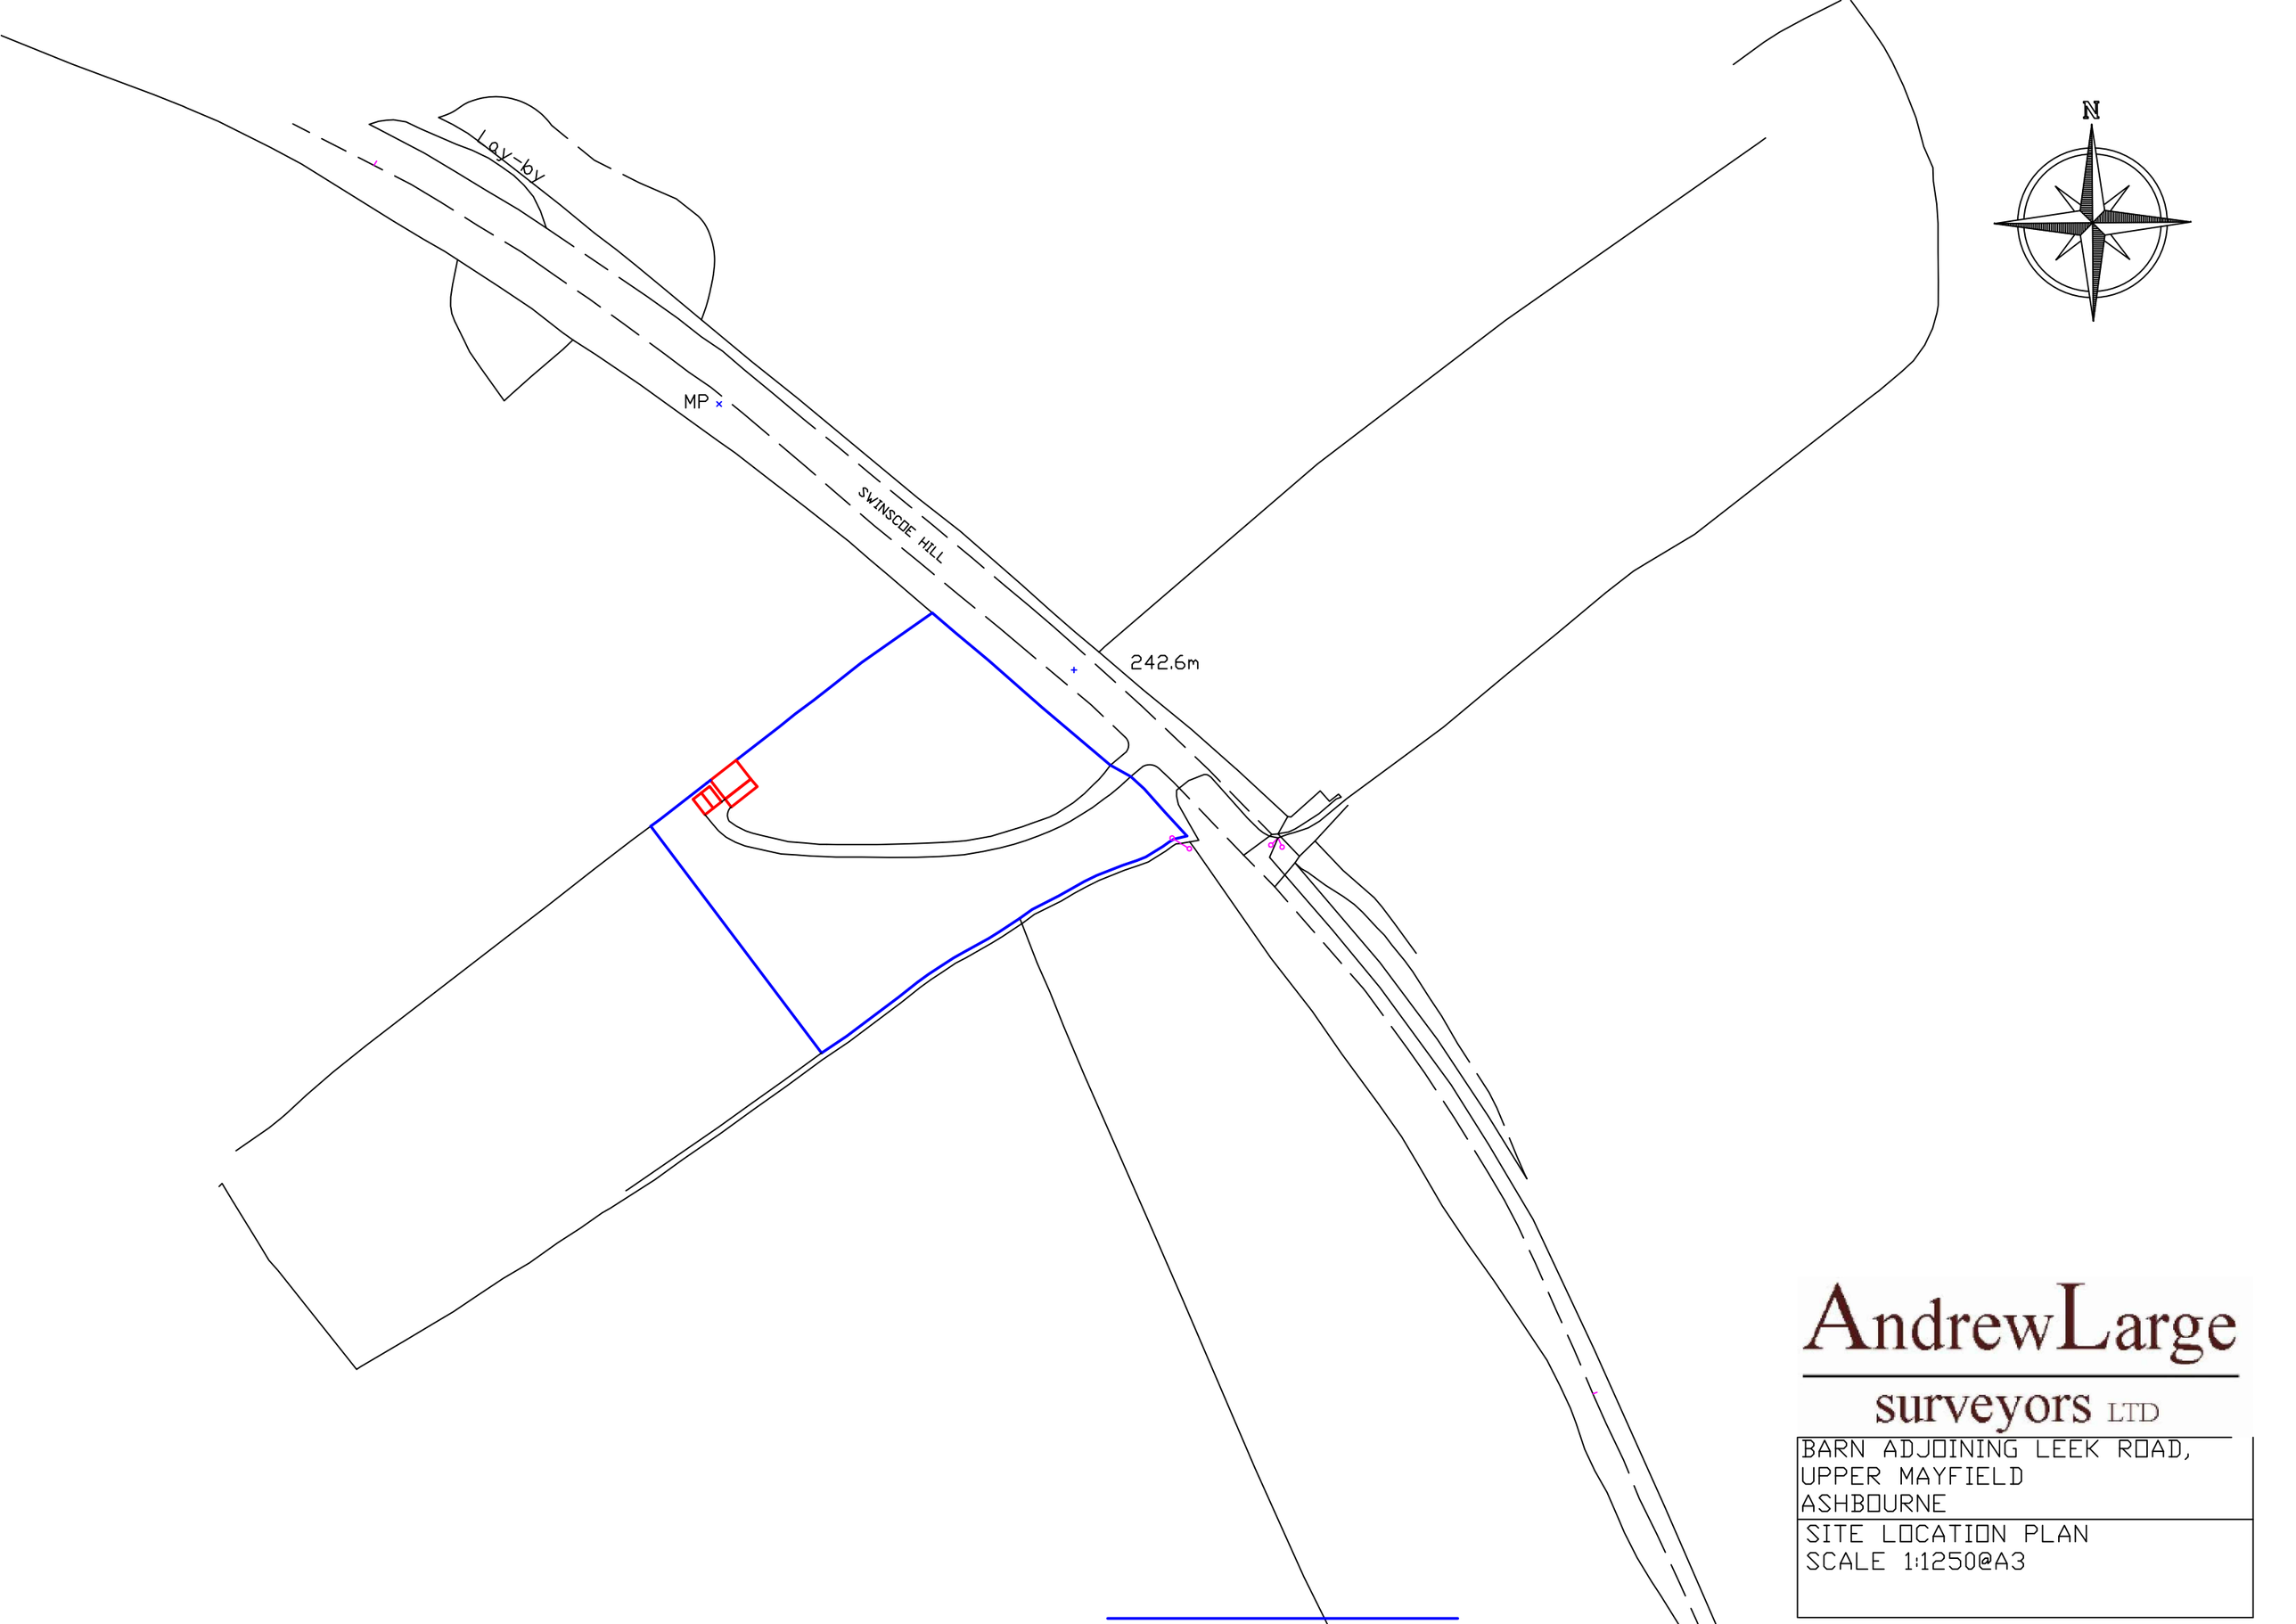

AndrewLarge surveyors LTD

BARN ADJOINING LEEK ROAD,
UPPER MAYFIELD
ASHBOURNE

SITE LOCATION PLAN
SCALE 1:1250@A3