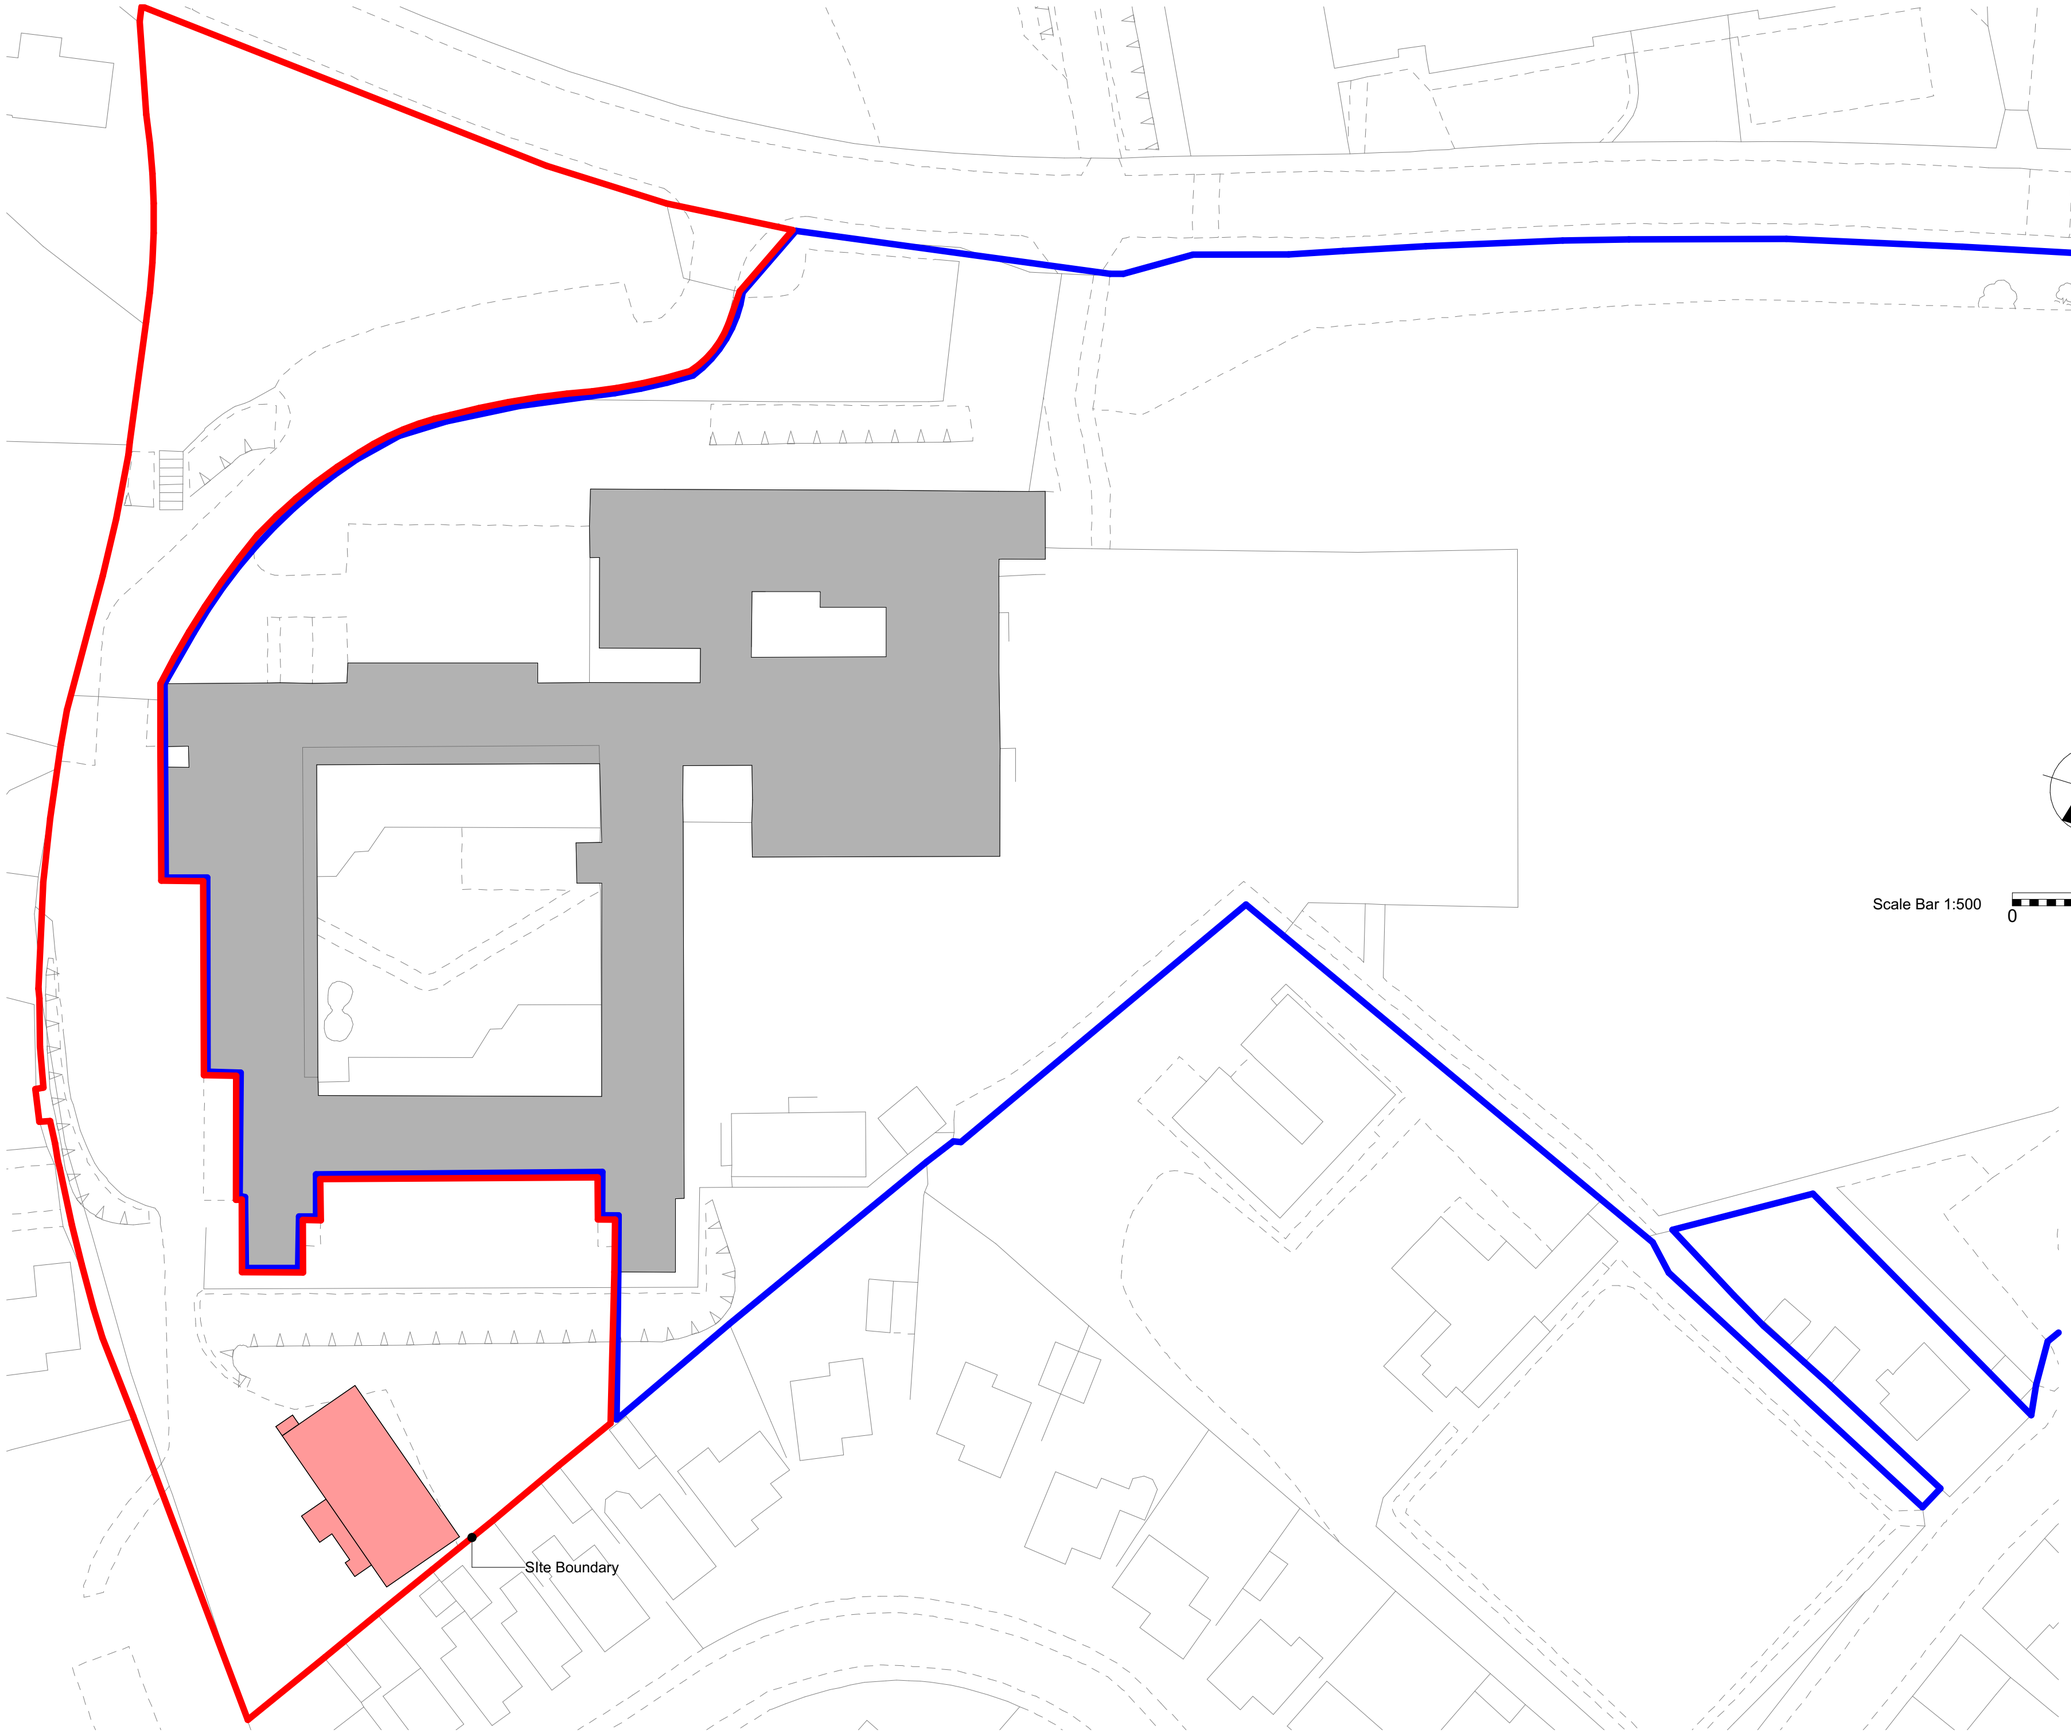

Scale Bar 1:500

RevID	Issue Date	Comment	Modified By	Checked By

Drawing Status

wood | goldstraw | yorath

ARCHITECTS QUANTITY SURVEYORS CDM CO-ORDINATORS

Churchill House, Regent Road, Stoke on Trent, ST1 3RH.
Tel: 01782 208000 Fax: 01782 208712 E-mail: info@woodgoldstraw.co.uk
http://www.woodgoldstraw.co.uk/

Client.
St Edwards Academy
Westwood Road, Leek ST13 8DN

Project.
Proposed Dance Studio Mobile

Scale		Issue Date
1:500		18/03/2020
Sheet Size	Drawn	Checked
A2		

Title.
Site Plan as Proposed

Drawing Number	Revison ID
3118-30-04	

CAD file path:
X:\0 PROJECTS\3118 St Edwards CES, Leek\3118-30 Proposed Dance Studio Mobile\Design \Arch\CAD\3118-30.pln

Copyright. Wood Goldstraw & Yorath.
Contractors are to check all dimensions on site and refer any discrepancies to the Architect immediately. This drawing has been prepared for planning purposes only and to the best of our knowledge the original digital document is accurate at the stated scale. However, we cannot accept liability for the accuracy of third party data (OS mappings, topographical survey information, etc) used in the production of this document which we have relied upon in good faith. Key dimensions are noted for reference and any further specific dimensional information can be provided upon request.