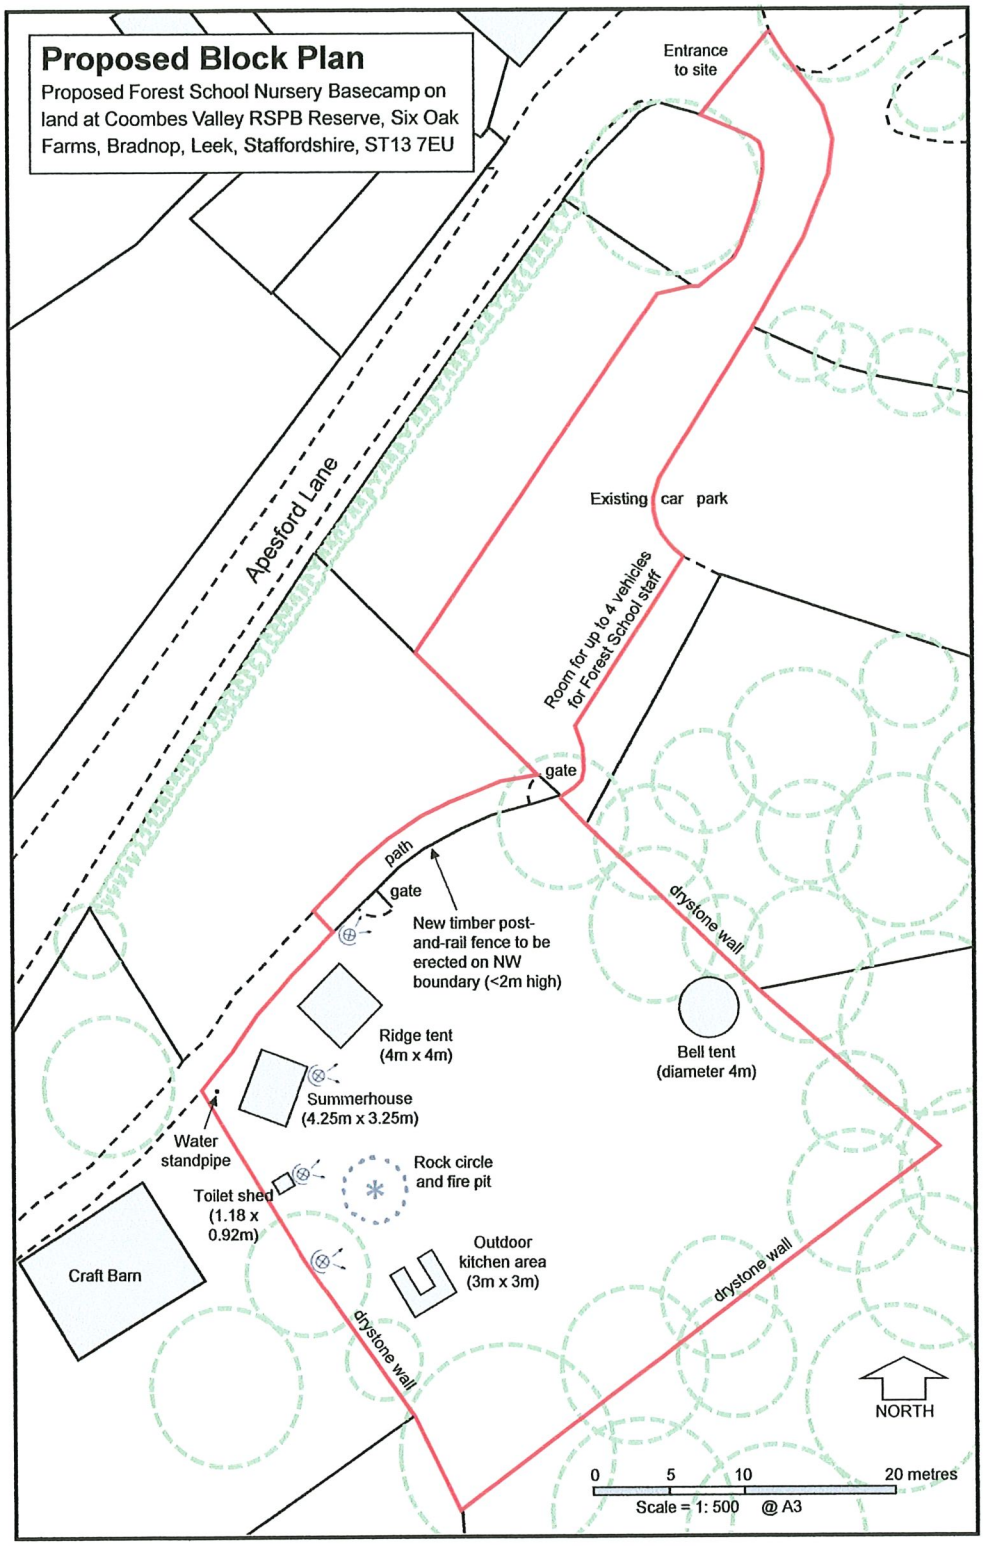

Proposed Block Plan
Proposed Forest School Nursery Basecamp on land at Coombes Valley RSPB Reserve, Six Oak Farms, Bradnop, Leek, Staffordshire, ST13 7EU
Entrance to site
Apesford Lane
Existing car park
Room for up to 4 vehicles for Forest School staff
gate
path
gate
New timber post-and-rail fence to be erected on NW boundary (<2m high)
drystone wall
Ridge tent (4m x 4m)
Bell tent (diameter 4m)
Summerhouse (4.25m x 3.25m)
Water standpipe
Rock circle and fire pit
Toilet shed (1.18 x 0.92m)
Outdoor kitchen area (3m x 3m)
Craft Barn
drystone wall
drystone wall
NORTH
0 5 10 20 metres
Scale = 1: 500 @ A3