

Front Elevation



Rear Elevation



Ibstock Aldridge Staffordshire Multi-Rustic 65mm Brick



Side elevation (North)

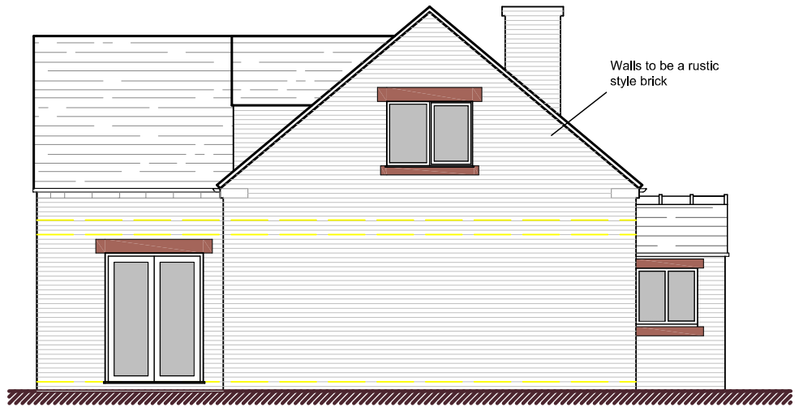

Side Elevation

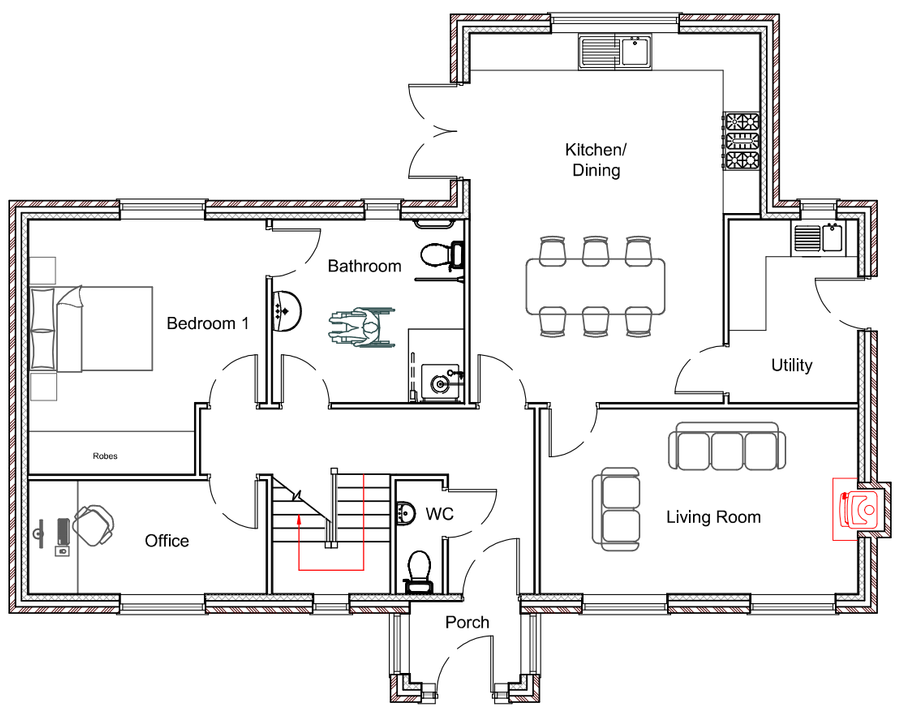

Ground Floor Plan - 99m² GIFA

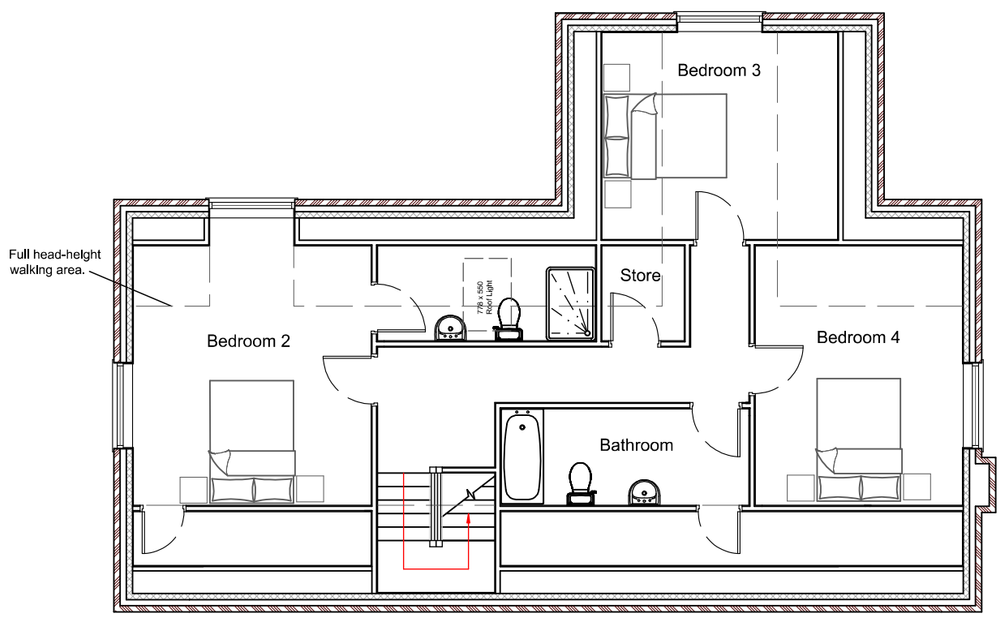

First Floor Plan

Metres

1 2 3 4 5 10

SCALE 1:100

DBD Architectural Consultancy Ltd ©2020

1. Copyright is vested with DBD Architectural Consultancy Ltd.

2. All dimensions to be checked on site before proceeding.

3. Contractor to check/adjust dimensions of new work to suit existing conditions.
Do not assume existing structure or details are plumb, square or level.

4. Contractor must notify the architect of any discrepancies before proceeding.

5. All drawings to be read in conjunction with all other consultants drawings and specs.

Rev	Date	Description
B	16.03.20	Brick added
A	29.11.19	Amendmens made following comments

DBD Architectural Consultancy

DBD Architectural Consultancy Ltd
50 Broad Street, Leek,
Staffordshire, ST13 5NS
01538 383118
mail@dbdconsultants.co.uk
www.dbdconsultants.co.uk

Mr & Mrs Lawley
Manor House Farm
Bagnall
ST9 9JW
Client

Proposed New Agricultural Dwelling
Project

Title
Site Plans

Stage: Planning
Size: A2
Scale: 1:100
Date: 1.10.19
Job No: 1968
Drawing Number: PL 02B

Initial draft scheme for comments