




Front Elevation

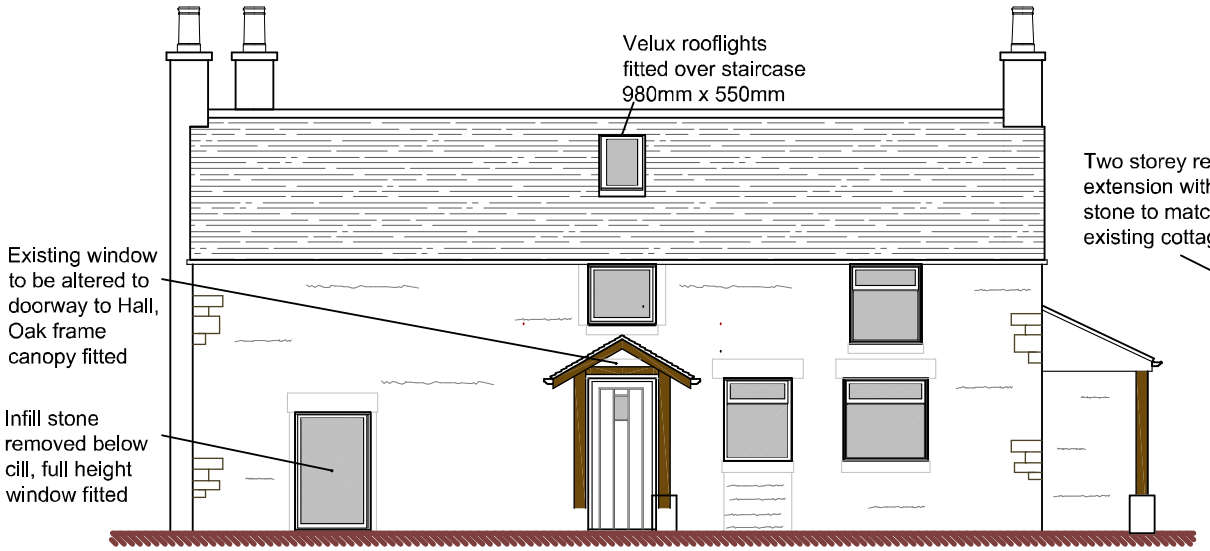



Side Elevation

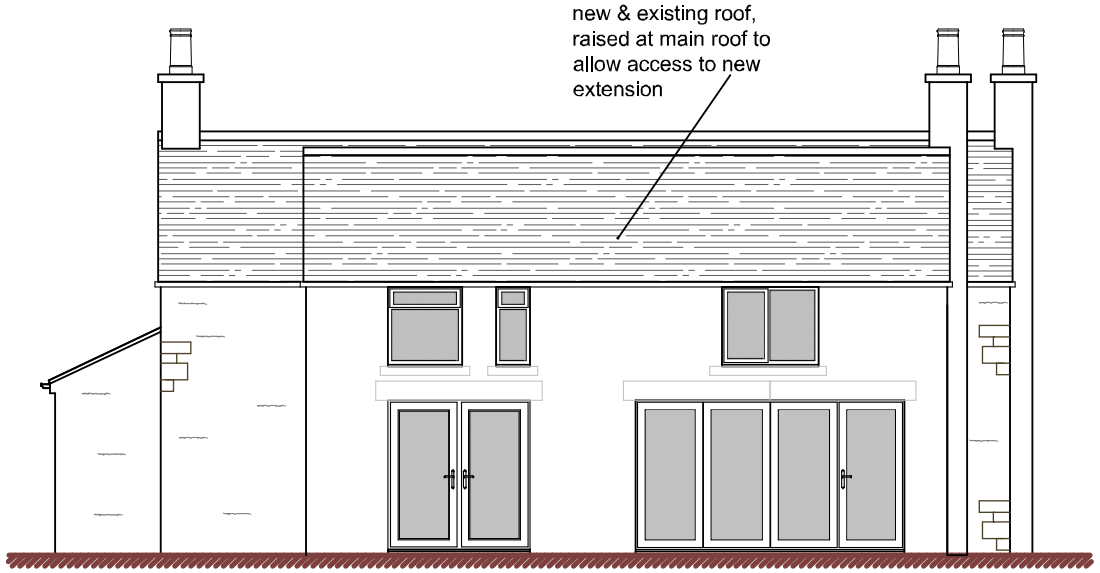


Rear Elevation



Side Elevation

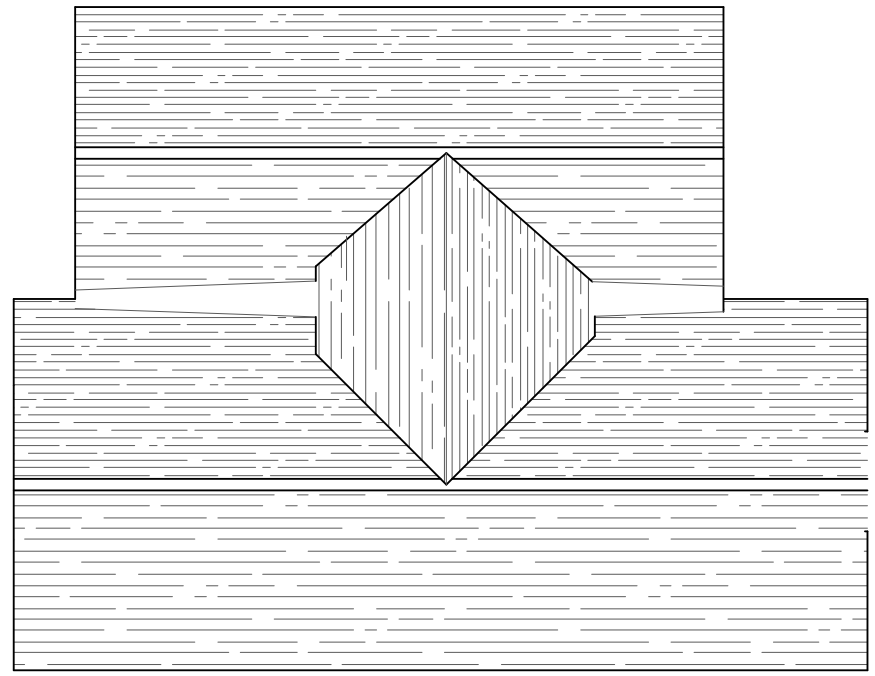


Roof Plan

Metres


1 2 3 4 5 10

SCALE 1:100

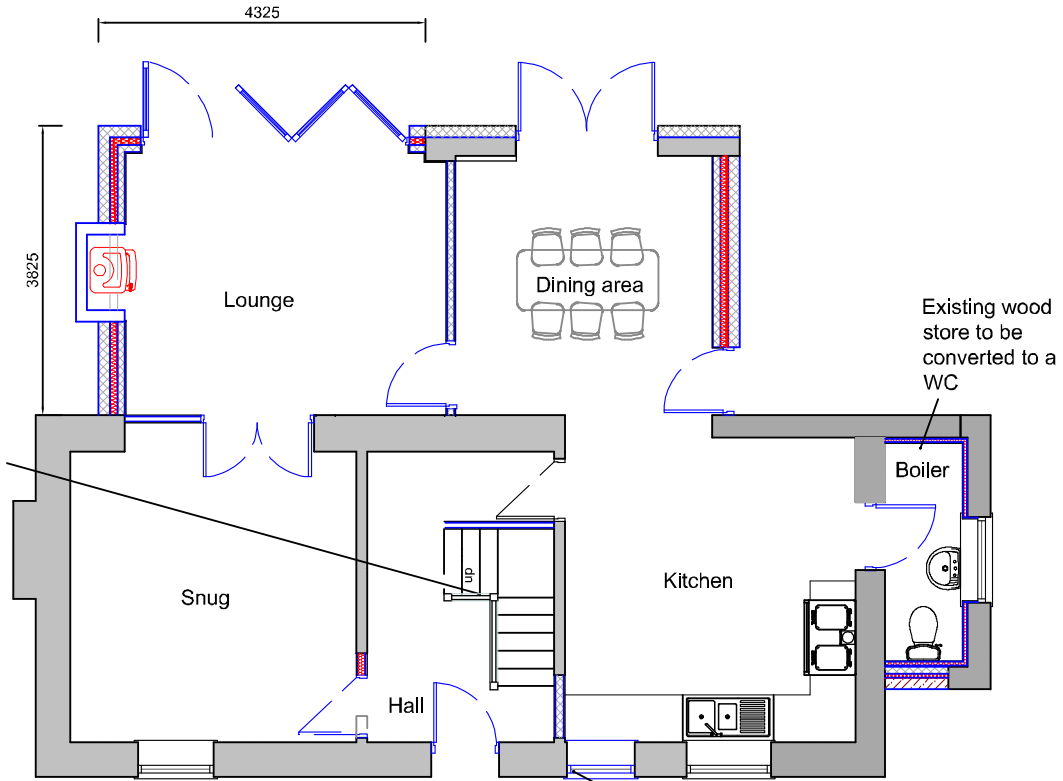


Ground Floor Plan

163.2m³ Volume

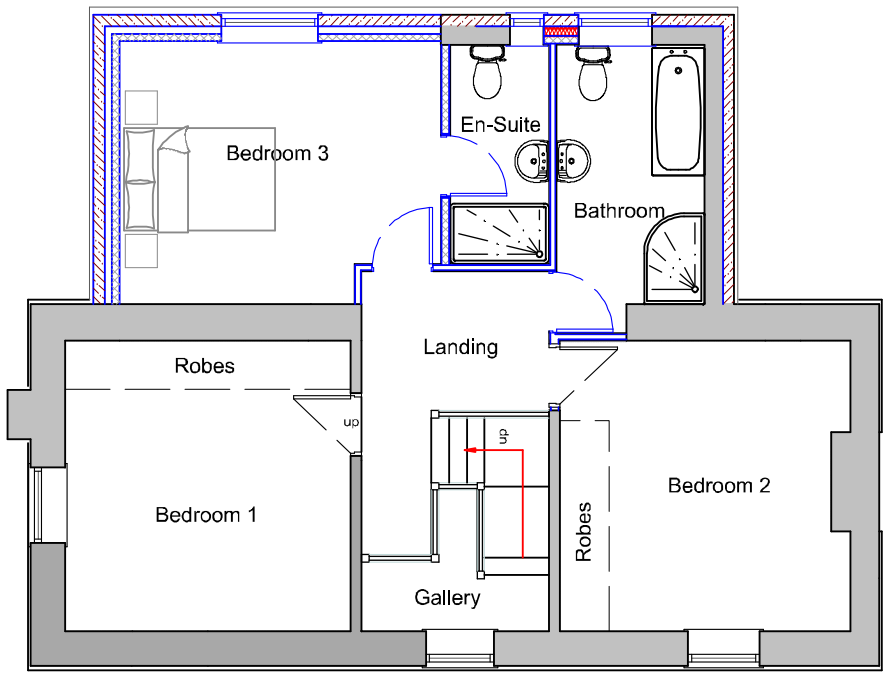


First Floor Plan

**DBD Architectural Consultancy Ltd ©2018**

1. Copyright is vested with DBD Architectural Consultancy Ltd.

2. All dimensions to be checked on site before proceeding.

3. Contractor to check/adjust dimensions of new work to suit existing conditions.
Do not assume existing structure or details are plumb, square or level.

4. Contractor must notify the architect of any discrepancies before proceeding.

5. All drawings to be read in conjunction with all other consultants drawings and specs.

| Rev | Date | Description |
|---|---|---|
| | | |
| | | |
| | | |
| | | |
| A | 13.03.20 | Amendments made as per clients comments |

DBD Architectural Consultancy

**DBD Architectural Consultancy Ltd**
50 Broad Street, Leek,
Staffordshire, ST13 5NS
01538 383118
mail@dbdconsultants.co.uk
www.dbdconsultants.co.uk

Mr & Mrs Fludgate
White Chimneys
Devils Lane, Leek
Client

Internal Alterations and Two Storey Rear Extension
Project

Title
Alternative Proposed Plans and Elevations

Stage: Planning

| Size: | Date: | Job No: |
|---|---|---|
| A3 | 13.03.2020 | 1840 |
| Scale: 1:100 | | |

Drawing Number: PL 34A