

©this drawing and the building works depicted are the copyright of **idp** and may not be reproduced or amended except by written permission. no liability will be accepted for amendments made by other persons.

all dimensions to be checked on site and architect notified of any discrepancies prior to commencement.
do not construct from these drawings.

notes:

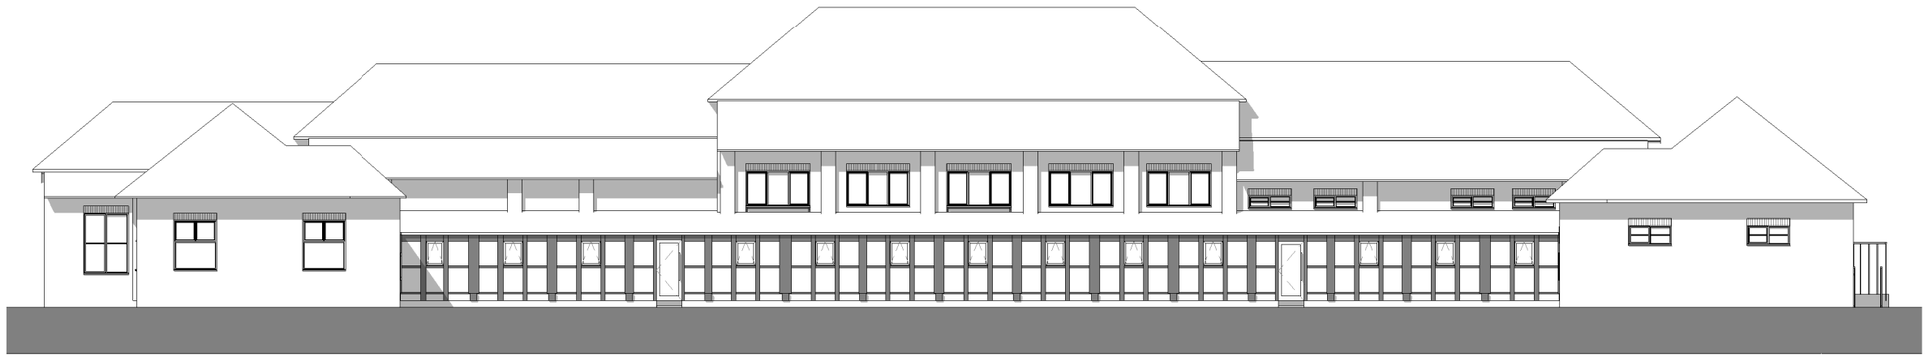

Existing Elevation - North (Rear)



Existing Elevation - East (Side)

Rev:	Date:	Comments:	Issued by:
A	2020.04.06	Changed 'Do not scale' to 'Do not construct' following planning comment	MW

ARCHITECTS.
URBAN DESIGNERS.
PLANNERS.
PROJECT MANAGERS.
LANDSCAPE ARCHITECTS.
WE ARE IDP.

status:	PLANNING	RIBA Stage:	3
client:	Horizon Care		
job:	Draycott Moor College		
title:	Existing Elevations Sheet 1		
drawn:	MW	date:	16/01/20
checked:	MW	scale:	1:200@A3
job no:	C4414	drg no:	AD_201_A

IDP GROUP 27 SPON STREET COVENTRY CV1 3BA
T: +44 (0)24 7652 7600 E:info@idpgroup.com
www.weareidp.com