

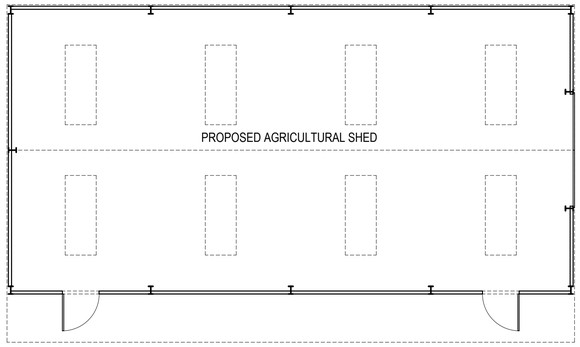



PROPOSED FLOOR PLAN 1:100

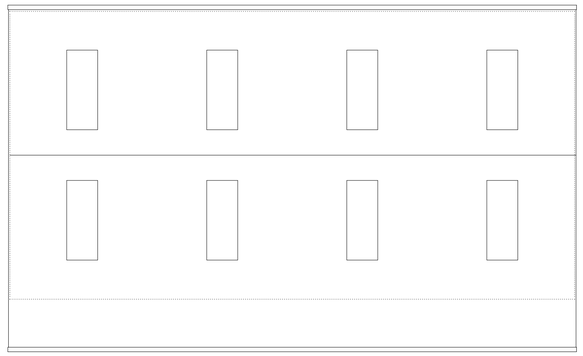


PROPOSED ROOF PLAN 1:100

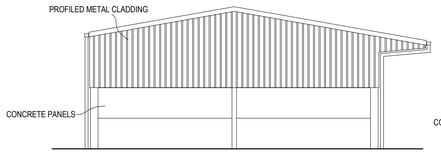


PROPOSED SOUTH ELEVATION 1:100

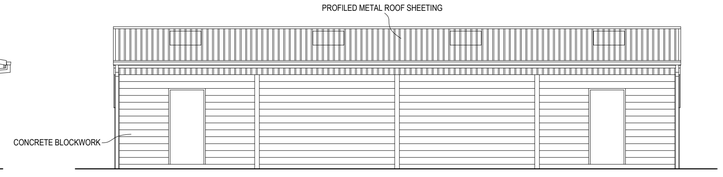

PROPOSED EAST ELEVATION 1:100

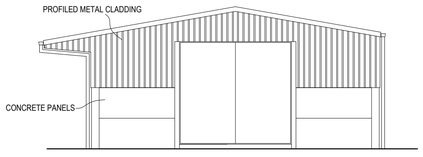

PROPOSED NORTH ELEVATION 1:100

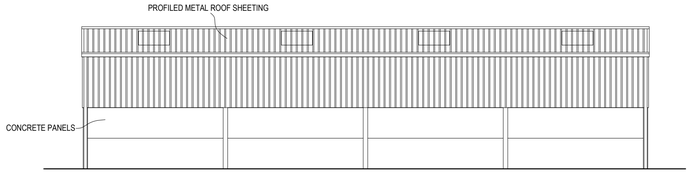

PROPOSED WEST ELEVATION 1:100

SCALE (PLANS AND ELEVATIONS)
0 2m 10m

NOTES:

BUILDER TO CHECK SETTING OUT DIMENSIONS WITH THE ARCHITECT PRIOR TO CONSTRUCTION AND NOT RELY ON SCALING OFF DRAWINGS.

REV.	DESCRIPTION	DATE	INT.
A	DETAILS	MAR 20	DB

DAVID BAILEY ARCHITECT LTD
Gillow Fold Farm, 26 Mow Lane, Gillow Heath,
Biddulph, Staffordshire, ST8 6QQ
Tel: 01782 516355 E-mail: davidbailey.architect@btinternet.com

CLIENT: MR. S. DAWSON AND MS. M. SASIAIN, SNEYD ARMS FARM, BASFORD GREEN, BASFORD, LEEK, ST13 7ER

SCALE: 1:100 @A1

DATE: MAR 2020

DRAWN BY: DB

PROJECT: SNEYD ARMS FARM - AGRICULTURAL SHED

TITLE: FLOOR PLAN, ROOF PLAN, ELEVATIONS / SITE SECTION - PROPOSED

JOB NUMBER: 00796

DRAWING NUMBER: 2A