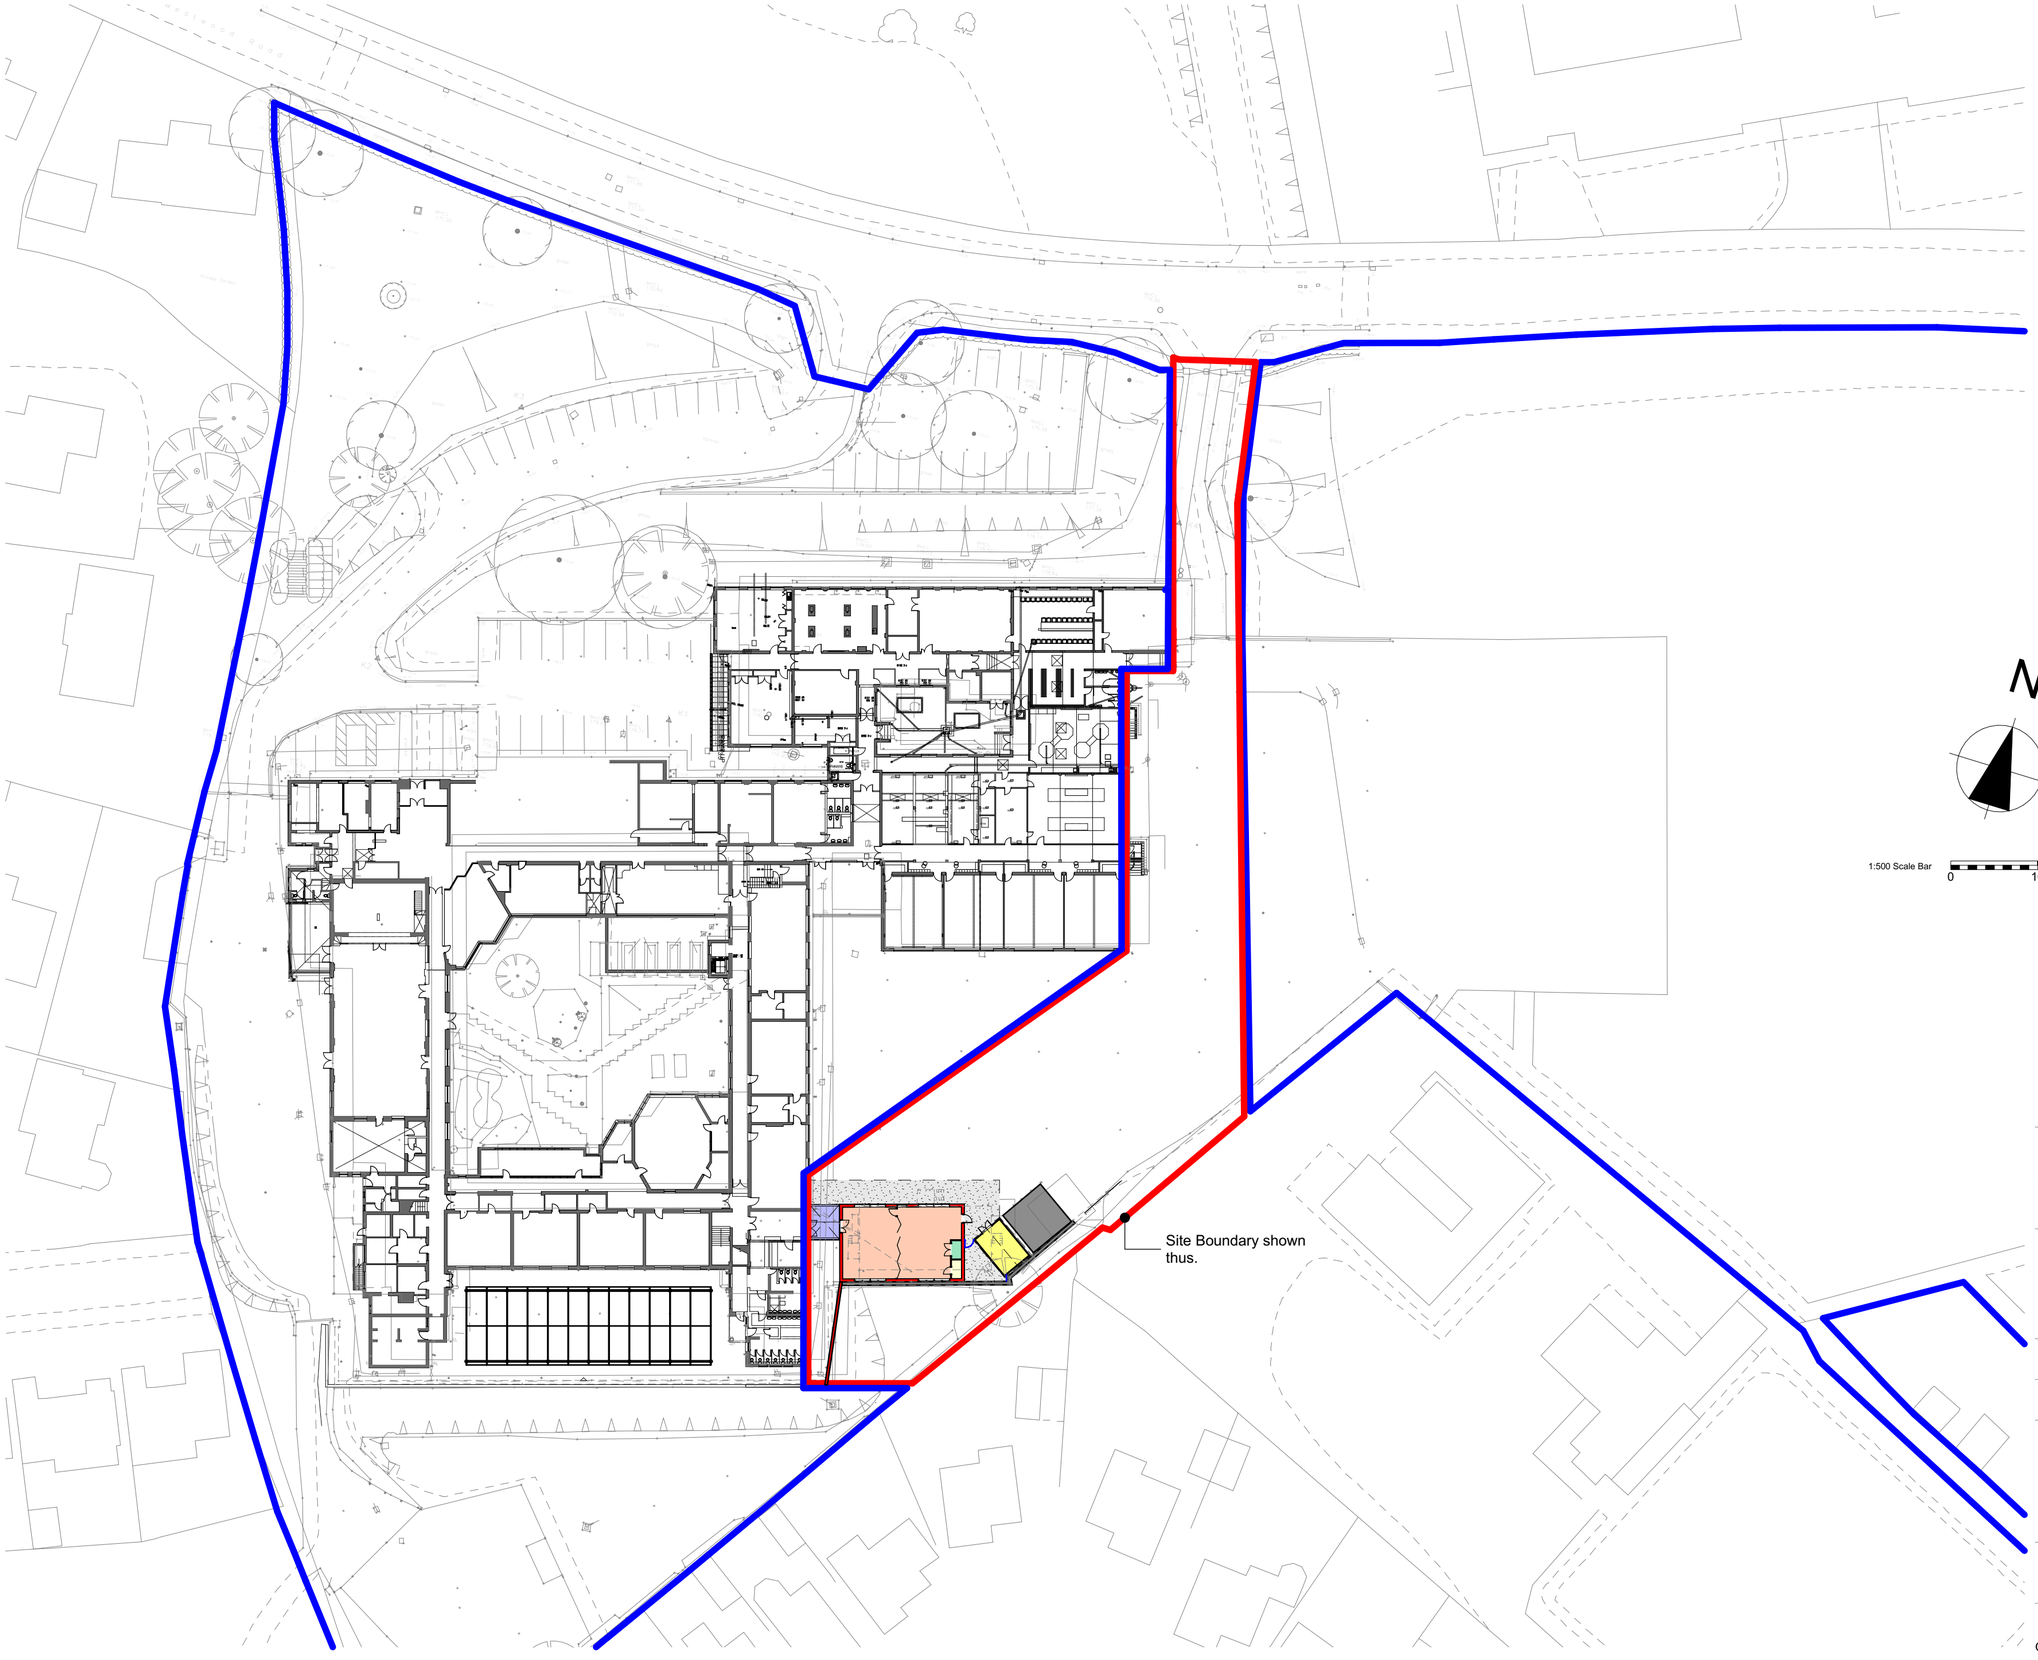


N

1:500 Scale Bar

0 10 20 30 40 50

RevID	Issue Date	Comment	Modified By	Checked By

Drawing Status

wood goldstraw yorath

ARCHITECTS QUANTITY SURVEYORS CDM CO-ORDINATORS

Churchill House, Regent Road, Stoke on Trent, ST1 3RH.
Tel: 01782 208000 Fax: 01782 208712 E-mail: info@woodgoldstraw.co.uk
http://www.woodgoldstraw.co.uk/

Client.
St Edwards Academy
Westwood Road, Leek ST13 8DN

Project.
Proposed Replacement Mobile Classroom

Scale	Issue Date
1:500	18/03/2020

Sheet Size	Drawn	Checked
A2	L.Adams	

Title.
Proposed Site Plan

Drawing Number	Revison ID
3118-31-05	

CAD file path:
X:\0 PROJECTS\3118 St Edwards CES, Leek\3118-31 Proposed Replacement Mobile\Design \Archi\CAD\3118-31 Existing.pln

Copyright. Wood Goldstraw & Yorath.

Contractors are to check all dimensions on site and refer any discrepancies to the Architect immediately. This drawing has been prepared for planning purposes only and to the best of our knowledge the original digital document is accurate at the stated scale. However, we cannot accept liability for the accuracy of third party data (OS mappings, topographical survey information, etc) used in the production of this document which we have relied upon in good faith. Key dimensions are noted for reference and any further specific dimensional information can be provided upon request.

Site Plan as Proposed **1:500**