Site area 287sqm

0 2 4 6 8 10

Scale Bar Metres 1:100

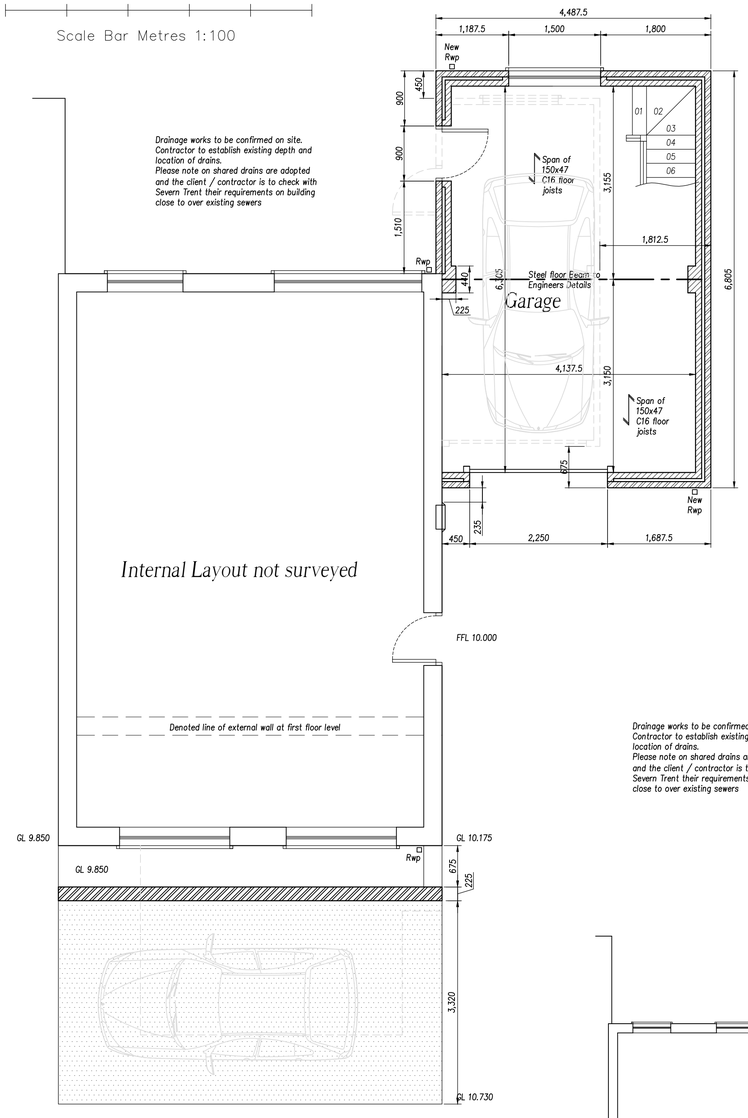

Proposed Ground Floor Plan

Scale 1:50

0 1 2 3 4 5

Scale Bar Metres 1:50

THIS DRAWING HAS BEEN PREPARED FOR THE PURPOSE OF OBTAINING PLANNING APPROVAL ONLY

EXTERNAL WALLS – RED BRICK TO MATCH EXISTING.

ROOF TILES– TILES TO MATCH EXISTING.
WINDOWS AND DOORS–WHITE UPVC

FASCIA BOARDS TO BE WHITE TO MATCH EXISTING
SOFFIT BOARD TO BEWHITE TO MATCH EXISTING

GUTTERING AND RAINWATER PIPES TO BE HALF ROUND PIPES WITH SQUARE RWPS TO MATCH EXISTING

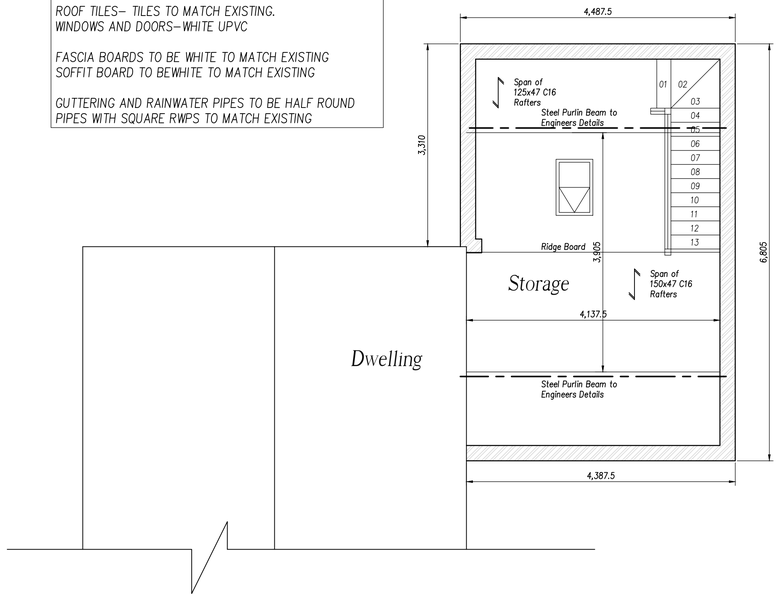

Proposed Mezzanine Floor for Storage only

Scale 1:50

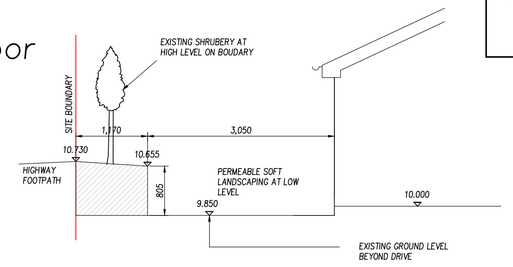

Existing Section to garden in front of house

Scale 1:50

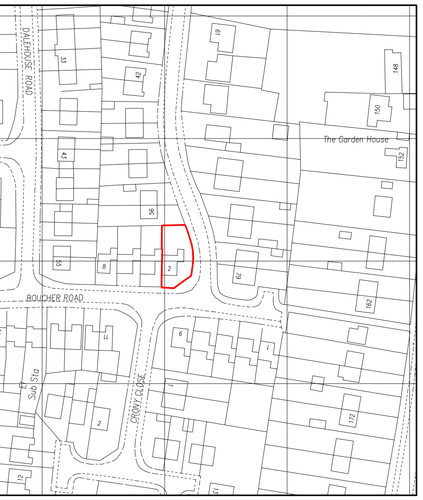

Crown Copyright and database rights 2020. OS 100031961 National Map Centre. Purchased 12/04/2020 1 year licence.

N W E S

0 20 40 60 80

Site Plan 1:1250

Ordnance Survey OS Sitemap

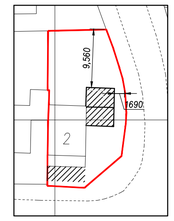

Dimensions to site boundary scaled off ordnance survey.

0 10 20

Scale Bar Metres 1:500

Block Plan

Scale 1:500

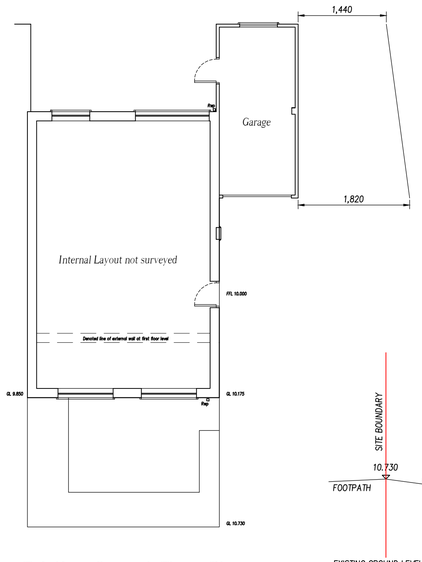

Existing Ground Floor Plan

Scale 1:100

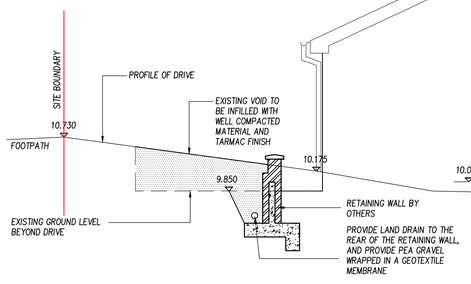

The contractor is to check and verify all building and site dimensions, levels and service locations before work commences.

Materials and workmanship are to comply with current british standards, british standards code of practice, building regulations and building standards.

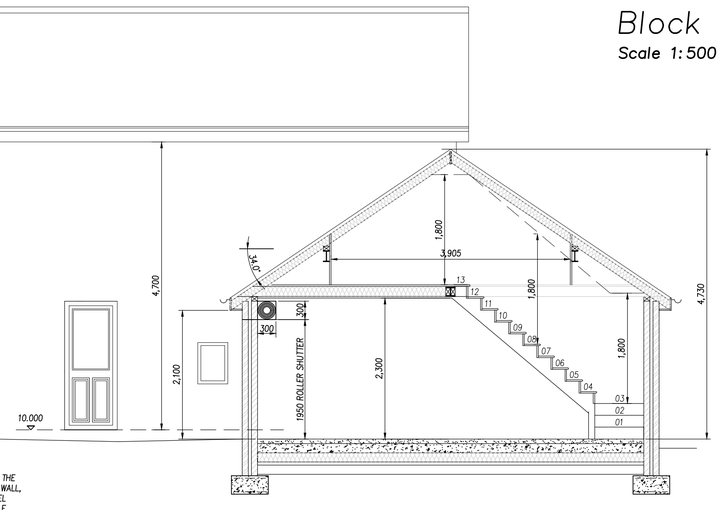

Proposed Section

Scale 1:50

Note
The staircase does not comply with bulding control as the required head heights can not be achieved, hence the space above the garage is for the purpose of storage only

REVISION B

Revision	Details of Amendments
B	TITLE OF EXISTING SECTION AMENDED
A	EXISTING SECTION ADDED TO FRONT OF HOUSE SHOWING GROUND LEVELS

Proposed Development

Proposed Demoltion of existing Garage and erection of new garage with storage over plus additional hardstanding parking area to front of dwelling at No 2 Boucher Road, Cheddleton Staffordshire ST13 7JH

Drawing Title

Existing and Proposed Floor Plans and Proposed Section

Date	Scale @ A1	Sheet
20.01.20	1:50	1 of 3

Applicants Name & Address

Mr C. Tidmarsh
No 2 Boucher Road, Cheddleton
Staffordshire ST13 7JH

Telephone No
07398 978285