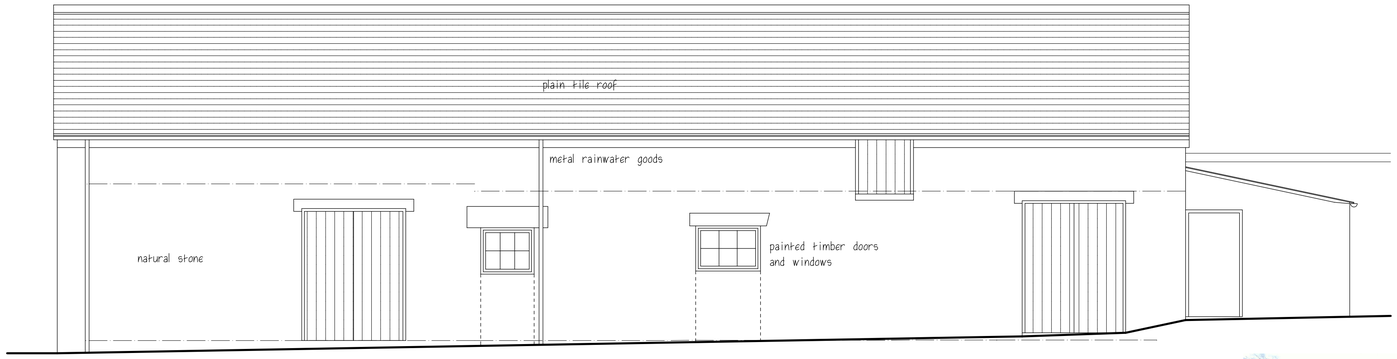

Front Elevation

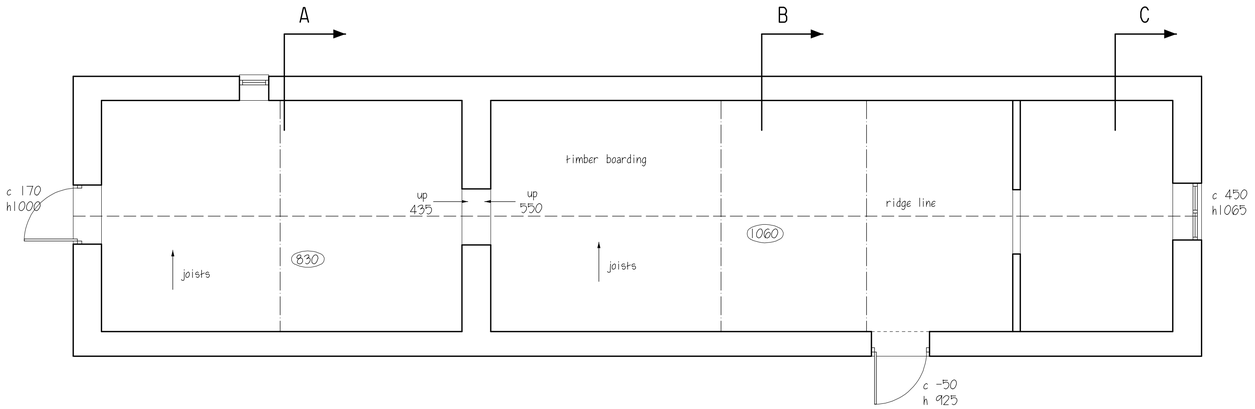

First Floor Plan

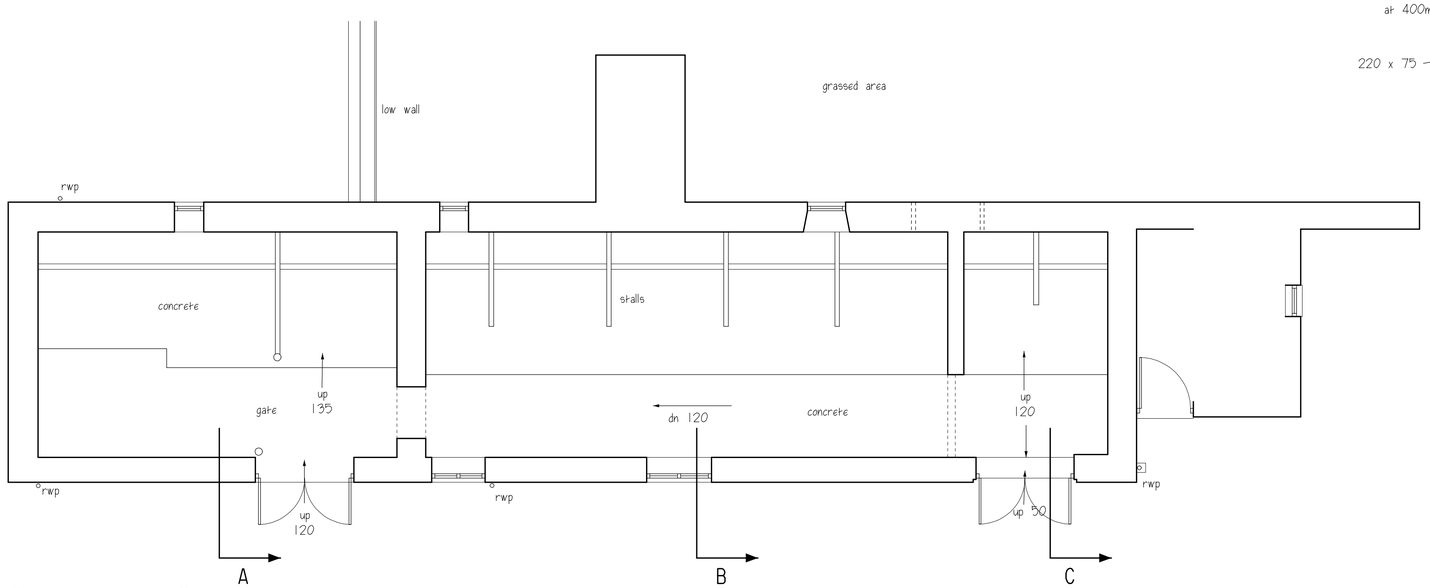

Ground Floor Plan

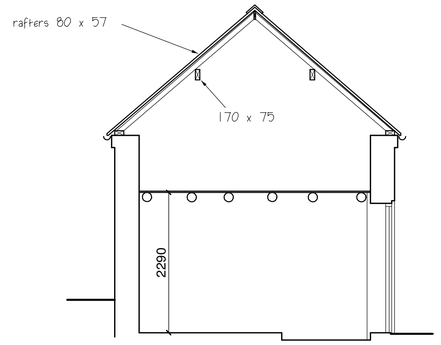

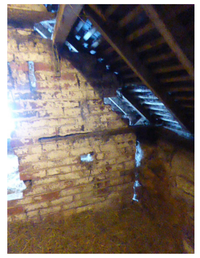

Cross Section C-C



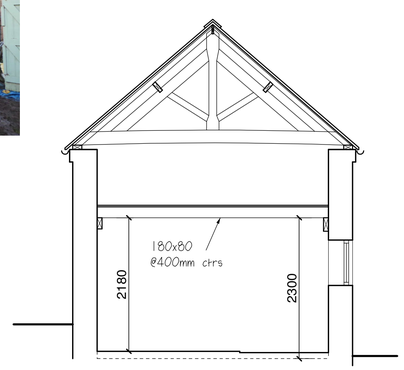



Cross Section B-B

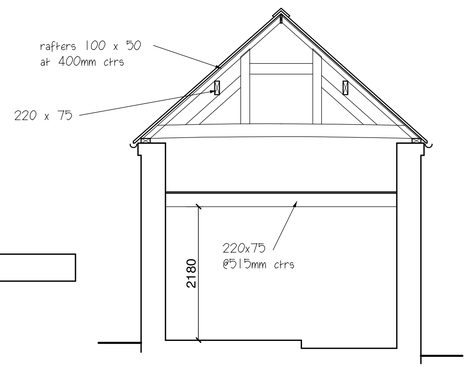



Cross Section A-A

0 1 2 3 4 5 metres

scale bar @ 1:50 on A1 Sheet

RICS
The mark of
property professionalism worldwide

Clients are advised to clarify dimensions with the author prior to setting out and not to scale from the drawing. This drawing is copyright and should not be reproduced without the written consent of RLM ASSOCIATES.

RLM ASSOCIATES

JOB: GARSTON HEAD FARM, WHISTON.	
CLIENT: Mr. J. & Mrs. J. KEELING.	
DRAWING: SURVEY DETAILS OF 'LONG BARN' -	
SHEET 1.	
DATE: February 2020.	SCALE: 1:50.
DRWG. No.: RLM975/5.	REVISION: