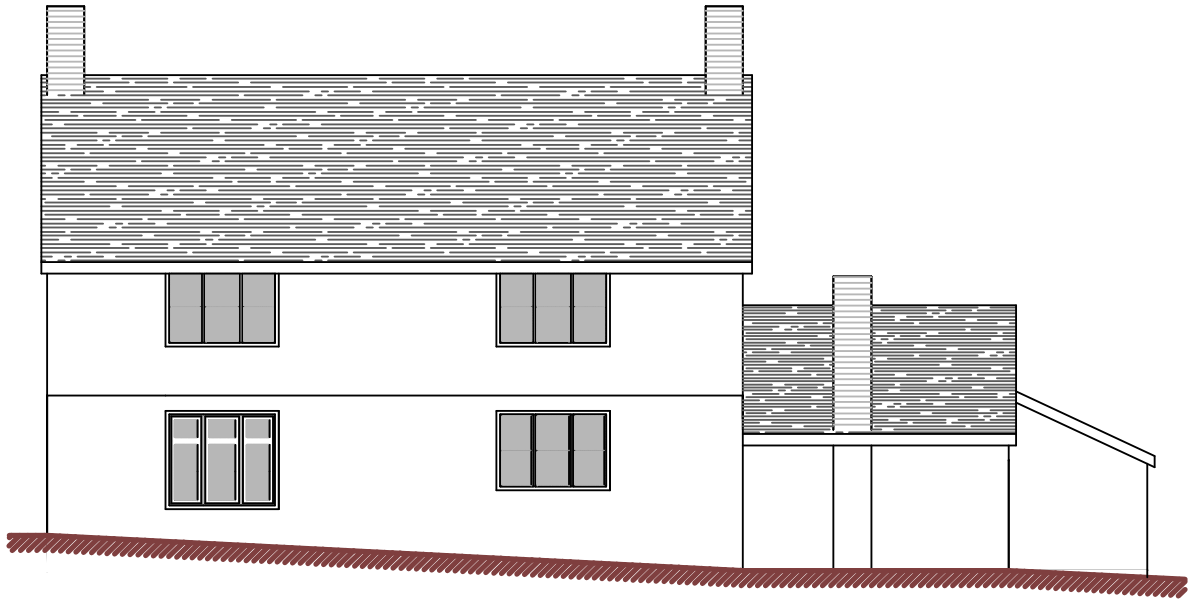

Rear Elevation



Side Elevation

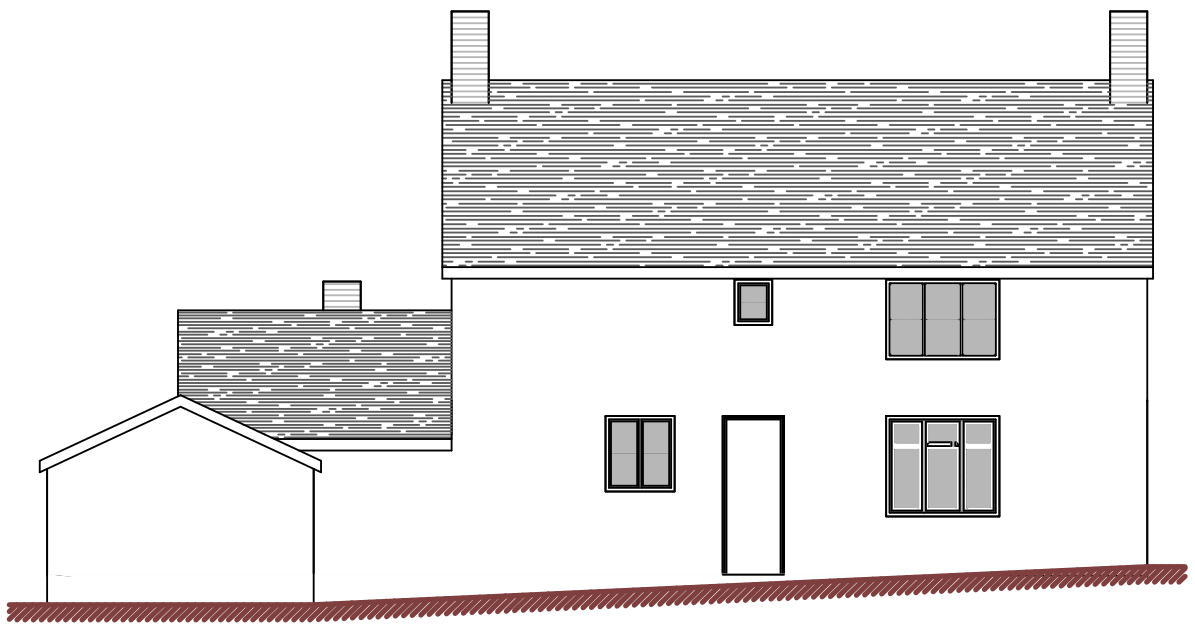

Front Elevation

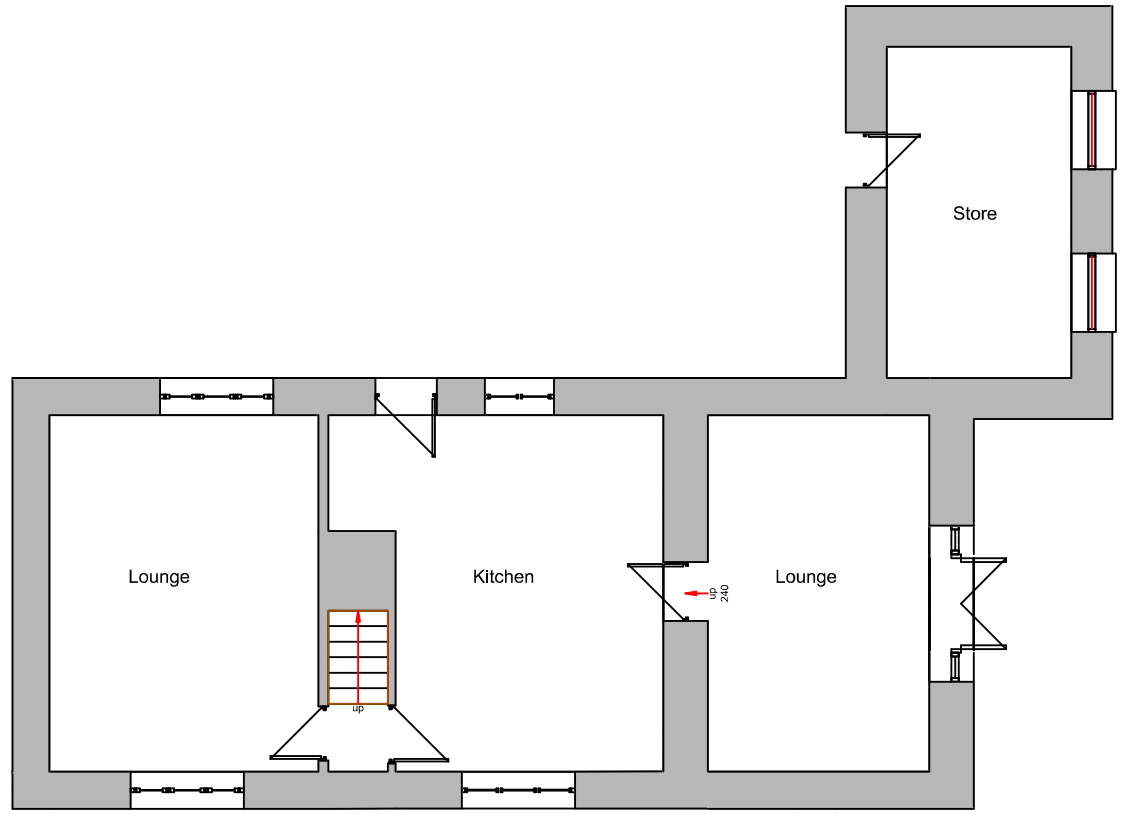

Ground Floor Plan

Metres

1 2 3 4 5 10

SCALE 1:100

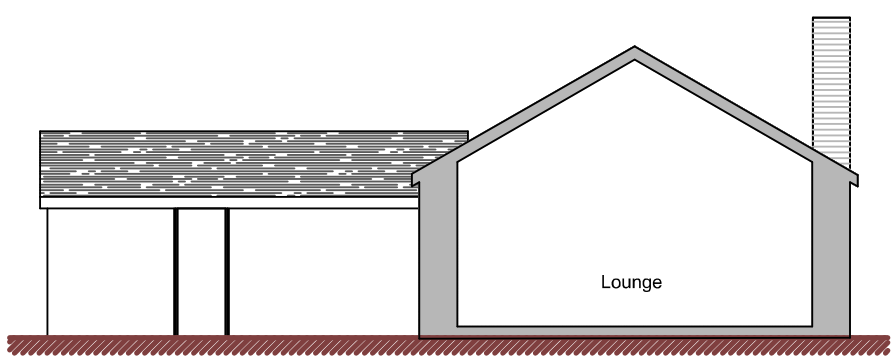

Side (Sectional) Elevation A-A

DBD Architectural Consultancy Ltd ©2020

1. Copyright is vested with DBD Architectural Consultancy Ltd.

2. All dimensions to be checked on site before proceeding.

3. Contractor to check/adjust dimensions of new work to suit existing conditions.
Do not assume existing structure or details are plumb, square or level.

4. Contractor must notify the architect of any discrepancies before proceeding.

5. All drawings to be read in conjunction with all other consultants drawings and specs.

Rev	Date	Description
A	14.04.20	Section AA Added

DBD Architectural Consultancy

DBD Architectural Consultancy Ltd
50 Broad Street, Leek,
Staffordshire, ST13 5NS
01538 383118
mail@dbdconsultants.co.uk
www.dbdconsultants.co.uk

Mr & Mrs Bates
Lowe Hill Farm Cottage
Leek
ST13 7LY
Client

Replacement of Existing Single Storey Extension and Coversion of Outbuilding.
Project

Title

Plans as Existing

Stage: Planning
Size: A3
Scale: 1:100
Date: 23.03.20
Job No: 2019
Drawing Number: PL 02A

Initial draft scheme for comments