SCALE 1:100

0m 2m 4m 6m 8m 10m
1m 3m 5m 7m 9m

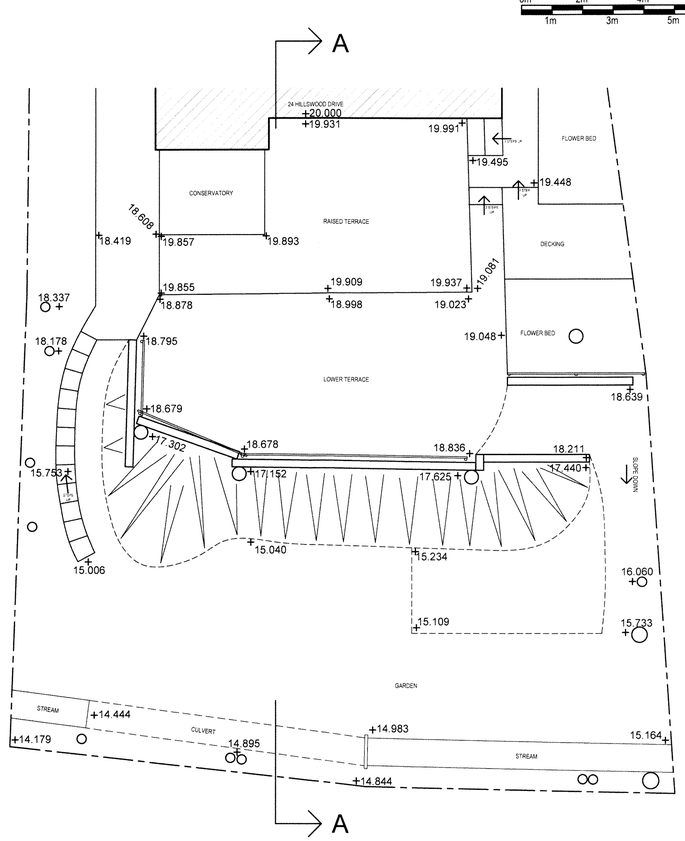

PLAN OF REAR GARDEN AREA.

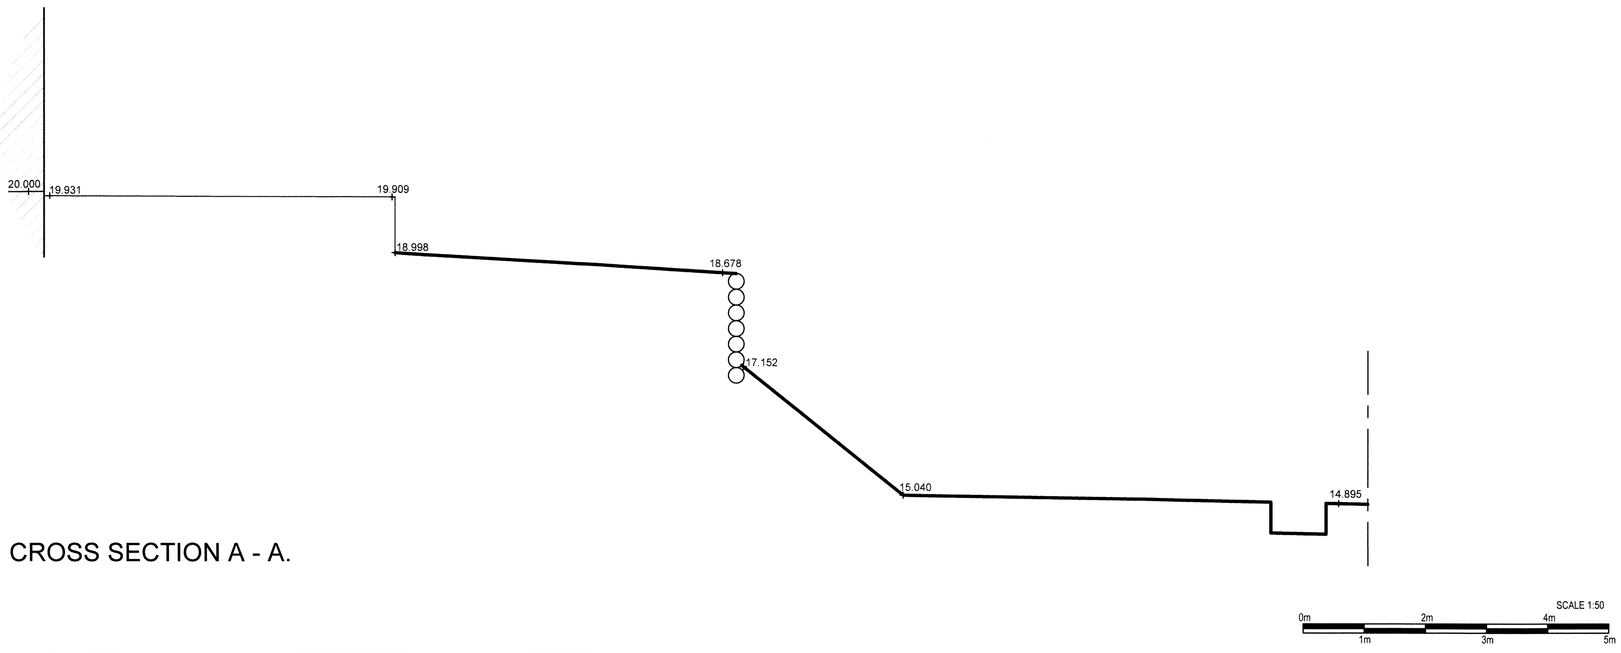

CROSS SECTION A - A.

Rev	Description	By	Date

Client.
MR. B. PLANT and MISS. S. SHELDON.

This drawing is copyright and should not be reproduced without permission.

All dimensions to be checked on site before work is commenced.

Project.
NEW GARDEN RETAINING WALLS AT 24, HILLSWOOD DRIVE, ENDON, STOKE ON TRENT, STAFFORDSHIRE. ST9 9BL.

Scales
1 : 50 and 1 : 100 @ A1

Drawn
M. A. L.

Date
28th JANUARY 2020

HARRISON WOOD
ARCHITECTURE AND ASSOCIATED
CONSTRUCTION CONSULTANCY SERVICES

Unit 3. Studio 2, Silverdale Enterprise Centre, Silverdale Enterprise Park, Kents Lane, Silverdale. Newcastle under Lyme, Staffordshire. ST5 6SR
Telephone: 01782-711144 or 07970-308358
Email:- harrisonwood.consult@gmail.com
Harrison Wood Consultancy Limited.

Title
EXISTING PLAN AND CROSS SECTION.

Drawing No.
HWA 1628/001

Revision