



PROPOSED SIDE ELEVATION OF GARDEN WALL.

SCALE 1 : 100

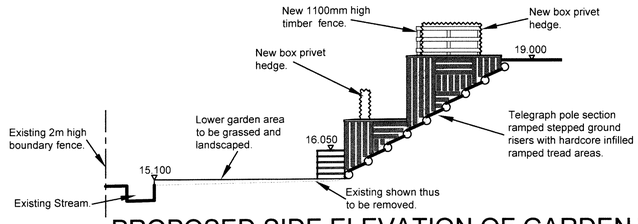


PROPOSED SIDE ELEVATION OF GARDEN WALL.

SCALE 1 : 100

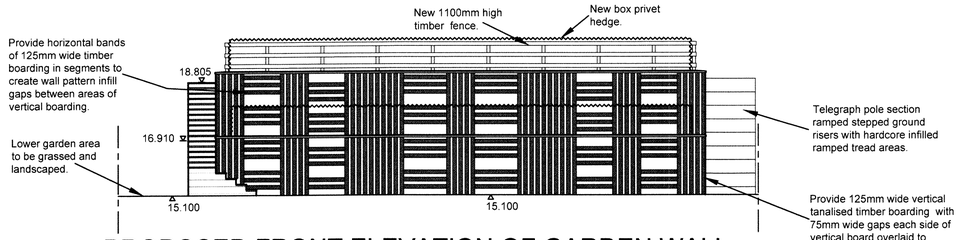


PROPOSED FRONT ELEVATION OF GARDEN WALL.

SCALE 1 : 100

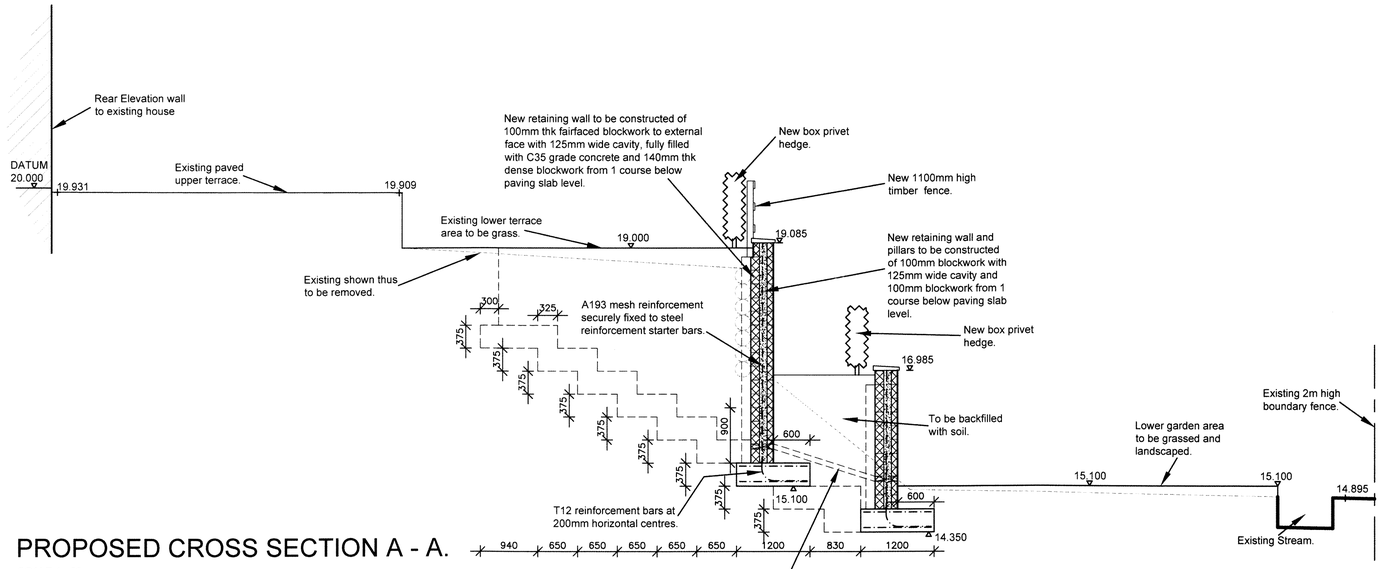

PROPOSED CROSS SECTION A - A.


SCALE 1 : 50

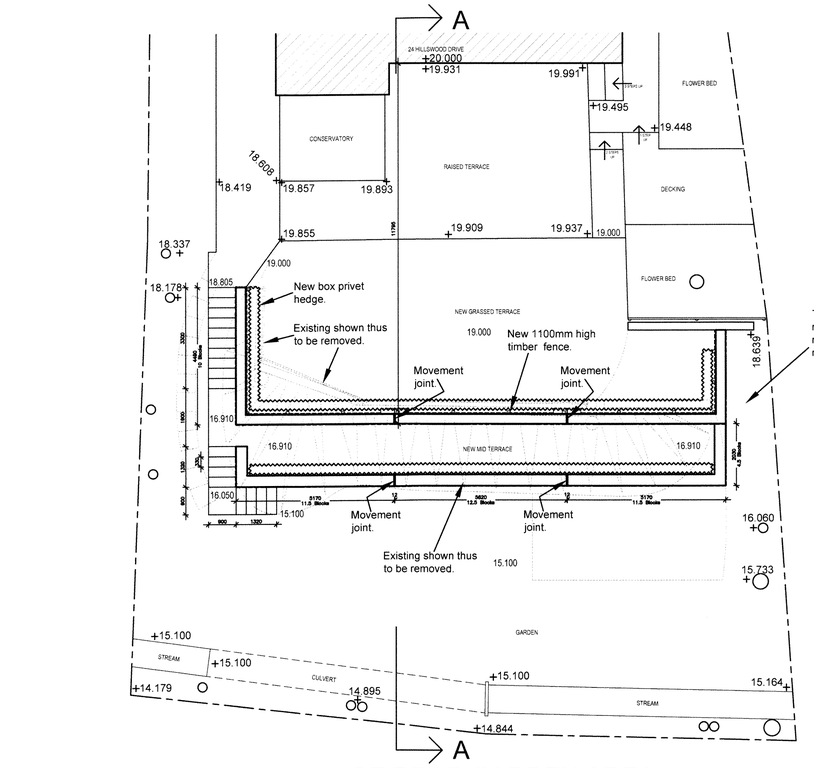

PROPOSED PLAN OF REAR GARDEN AREA.


SCALE 1 : 100

Telegraph pole section ramped stepped ground risers with hardcore infilled ramped tread areas.

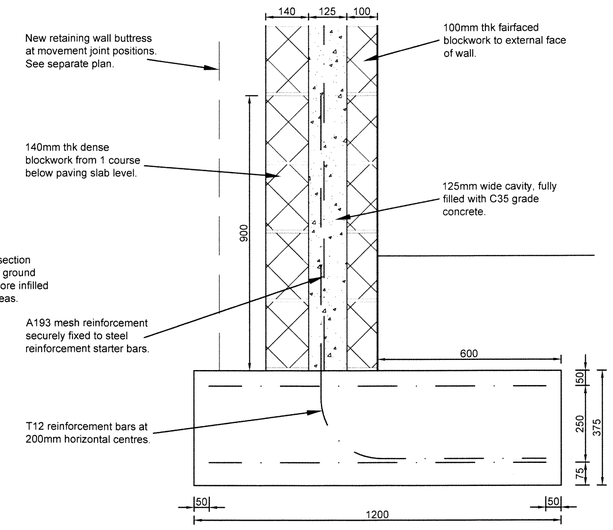

PROPOSED SECTION OF FOUNDATION TO THE RETAINING WALL.

SCALE 1 : 10

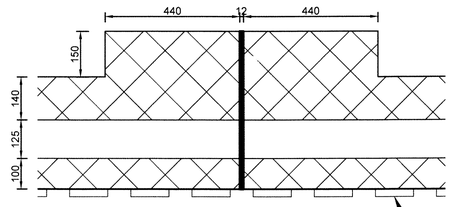

MOVEMENT JOINT DETAIL.

SCALE 1 : 10

SCALE 1:50

0m 1m 2m 3m 4m 5m

SCALE 1:100

0m 1m 2m 3m 4m 5m 6m 7m 8m 9m 10m

Rev	Description	By	Date

Client.
MR. B. PLANT and MISS. S. SHELDON.

This drawing is copyright and should not be reproduced without permission.

All dimensions to be checked on site before work is commenced.

Project.
NEW GARDEN RETAINING WALLS AT 24, HILLSWOOD DRIVE, ENDON, STOKE ON TRENT, STAFFORDSHIRE. ST9 9BL.

Scales
1 : 50 and 1 : 100 @ A1

Drawn
M. A. L.

Date
30th JANUARY 2020

HARRISON WOOD
ARCHITECTURE AND ASSOCIATED CONSTRUCTION CONSULTANCY SERVICES
Unit 3. Studio 2, Silverdale Enterprise Centre, Silverdale Enterprise Park, Kents Lane, Silverdale. Newcastle under Lyme, Staffordshire. ST5 6SR
Telephone: 01782-711144 or 07970-308358
Email:- harrisonwood.consult@gmail.com
Harrison Wood Consultancy Limited.

Title
PROPOSED PLAN AND CROSS SECTION.

Drawing No.
HWA 1628/002

Revision