The Old Cart Shed Totmonslow Mr M. Lees.

ref SMD/2017/0099. Boundary Plan Of Existing Hedge & Trees. Condition 8 Condition 12

Drycott Road →

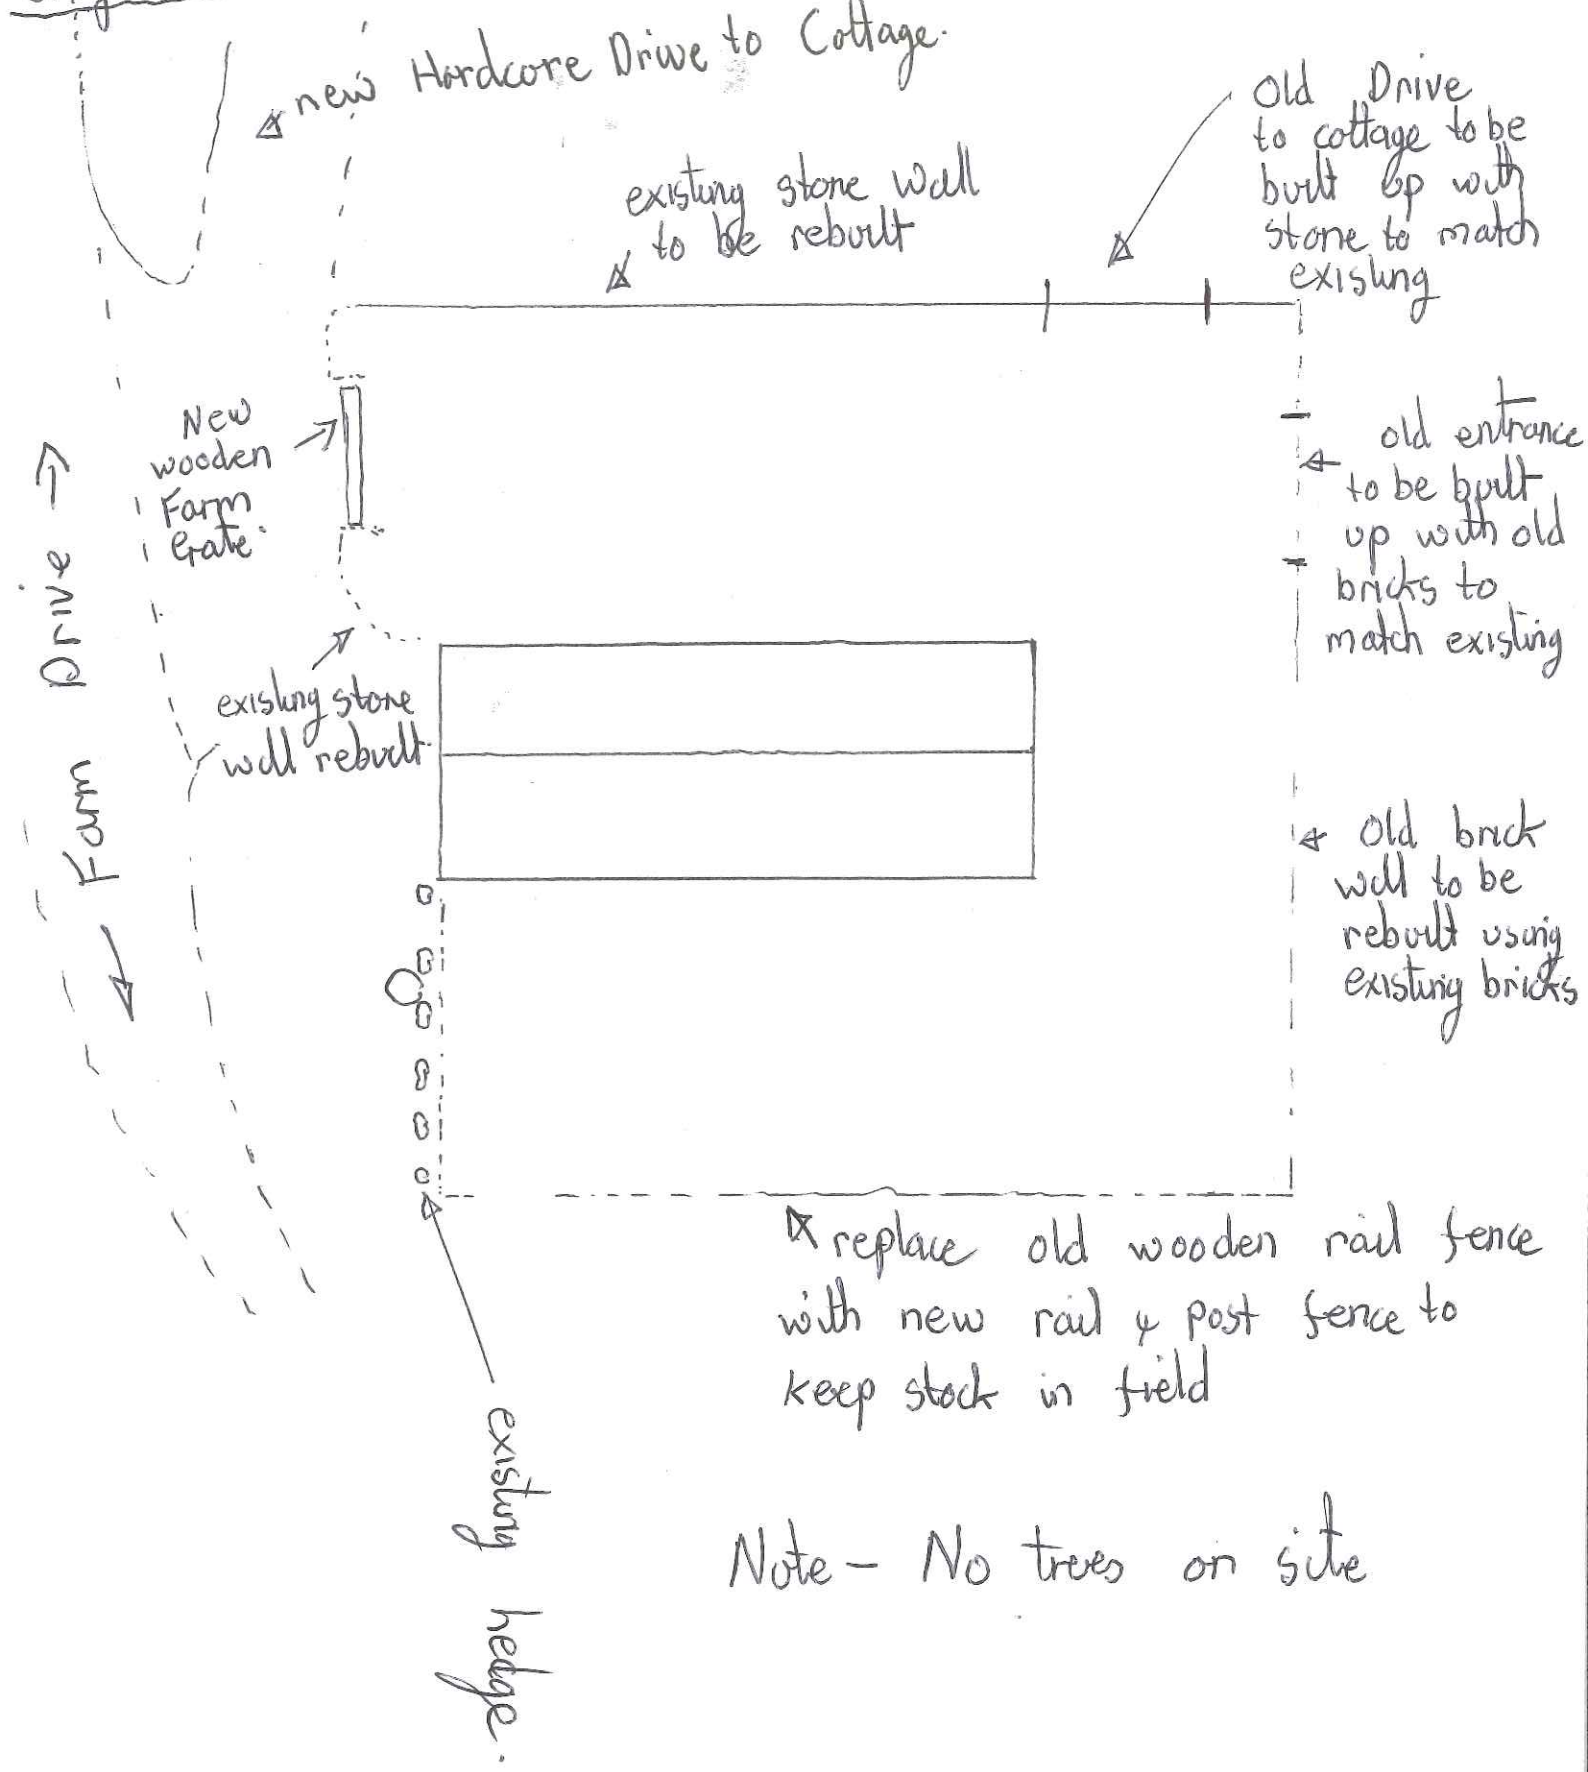

Note – No trees on site