All Dimensions & Levels to be checked and verified by the contractor prior to works commencing.

Any errors to be reported to the Architect immediately

The copyright of this drawing and design is vested in the Architect and must not be copied or reproduced without written consent

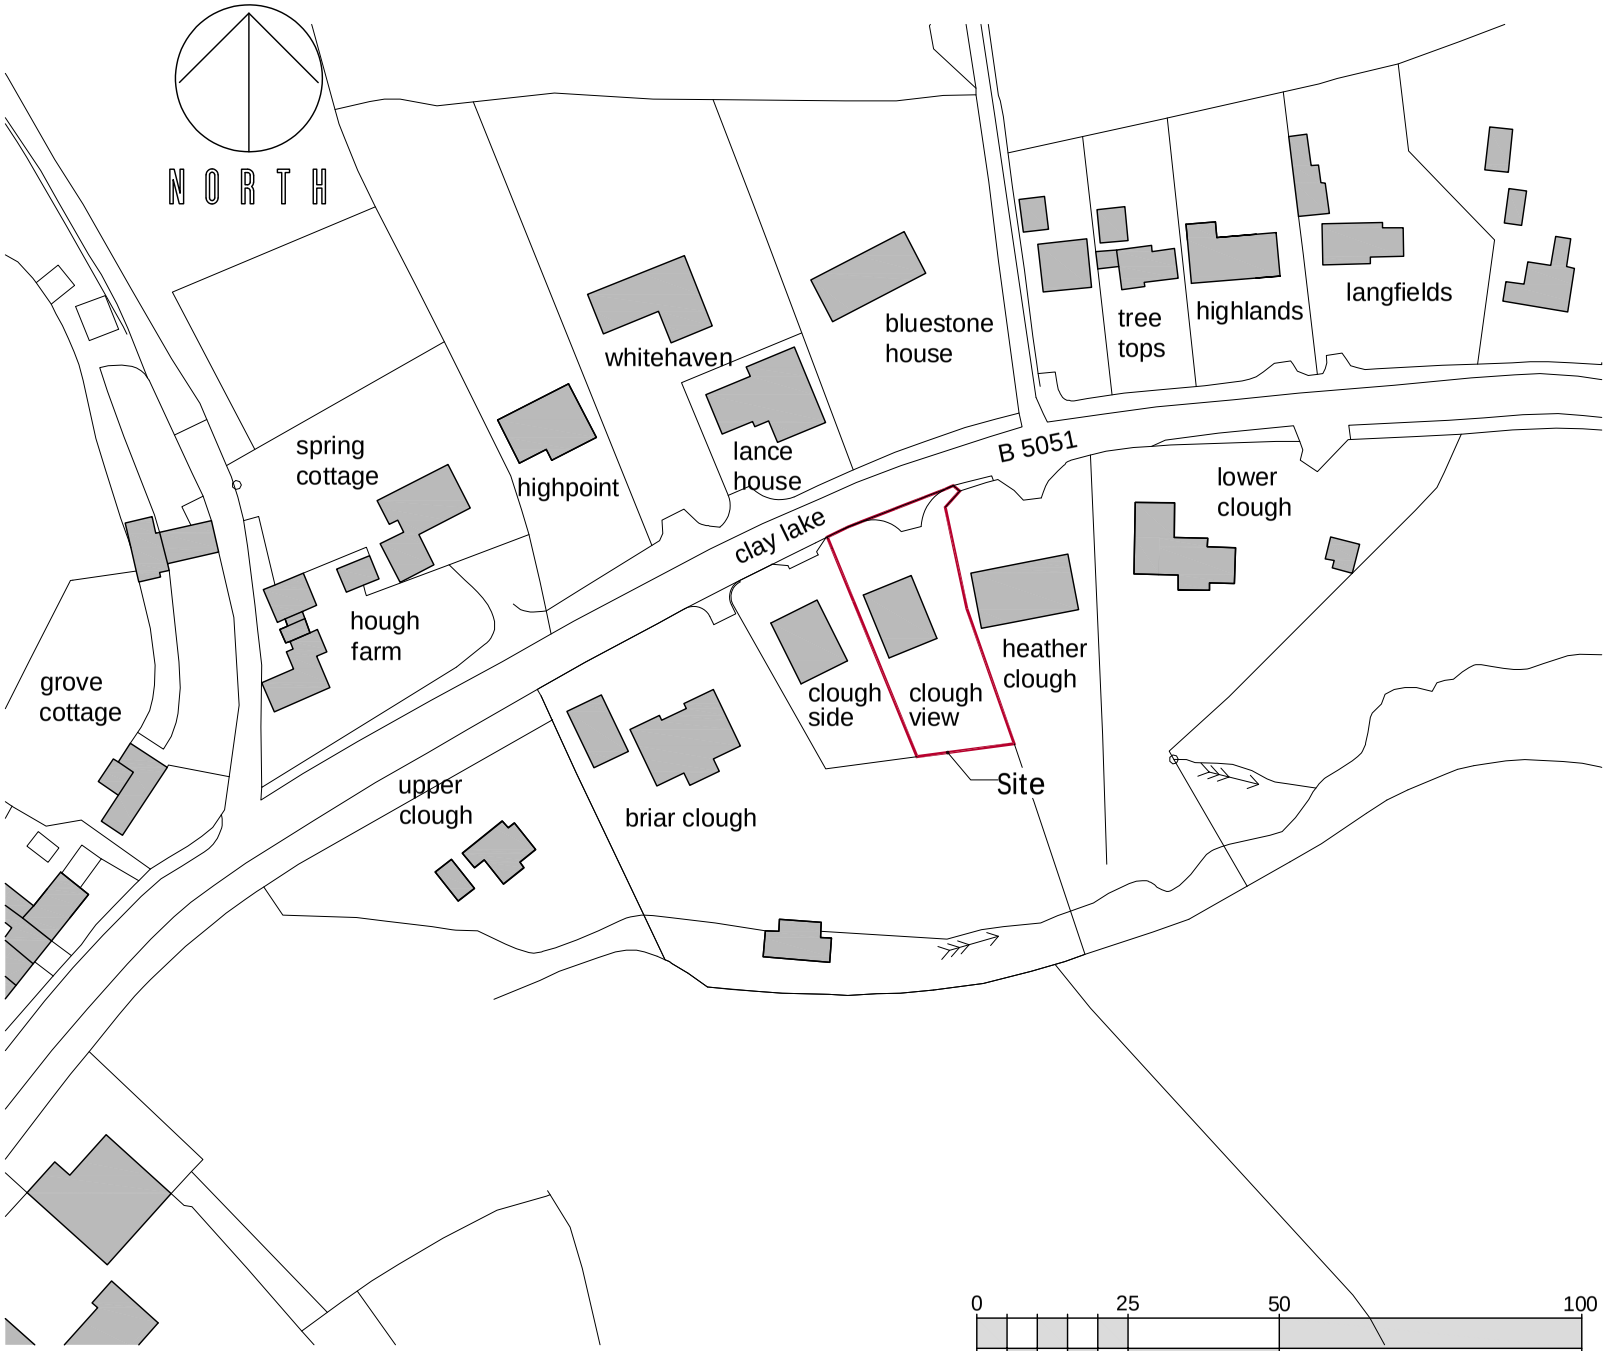

Location Plan - 1:1250

SCALE (METRES) at 1:1250

revision	description	date

drawing revision
1042-2000 a

client
Matthew and Nicola Rushton

project
Proposed side extension forming garage and sun room

location
Clough View, Clay Lake, Endon ST9 9DE

title
Location Plan

issue
Planning

scale
1:1250 @ A4

drawn by	checked by	date
is		09.04.2020

TarpeyWoodfineArchitects

10 king street newcastle under lyme staffordshire ST5 1EL
Tel: 01782 632 680 Email: info@tarpey-woodfine.com